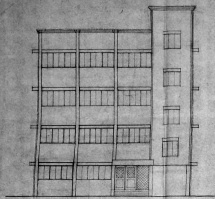

ELEVATION

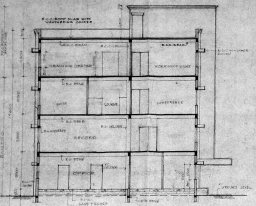

SECTION AT AA

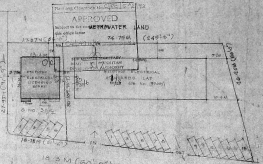

SITE PLAN

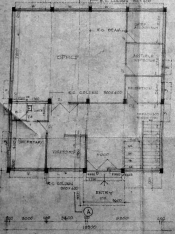

GROUND FLOOR PLAN

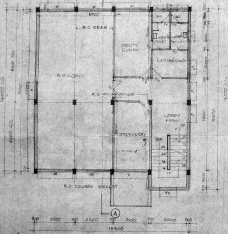

FIRST FLOOR PLAN

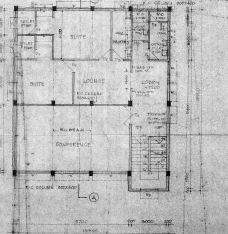

SECOND FLOOR PLAN



PUBLIC WORKS DEPT.
T.A.MILNADU

N

NOTES

1. ALL DIMENSIONS ARE IN MM.


CHIEF ARCHITECT TO

STATE ARCHITECT, PWD(B), MADRAS-8

ARCHITECT

ASST. ARCHITECT

OFFICE OF THE CHIEF ARCHITECT, MADRAS 8

DATE 15

DRAWING NO. 6438

DRAWN BY [illegible]

CHECKED BY [illegible]



57

Planning Clearance No. C | PC | 55 | c | 93

APPROVED

Subject to the conditions in this office letter

No. C4 | 4913 | 93 Dt. 93

FOR MEMBER SECRETARY
MADRAS METROPOLITAN DEVELOPMENT AUTHORITY

O/C

30/6

2/3

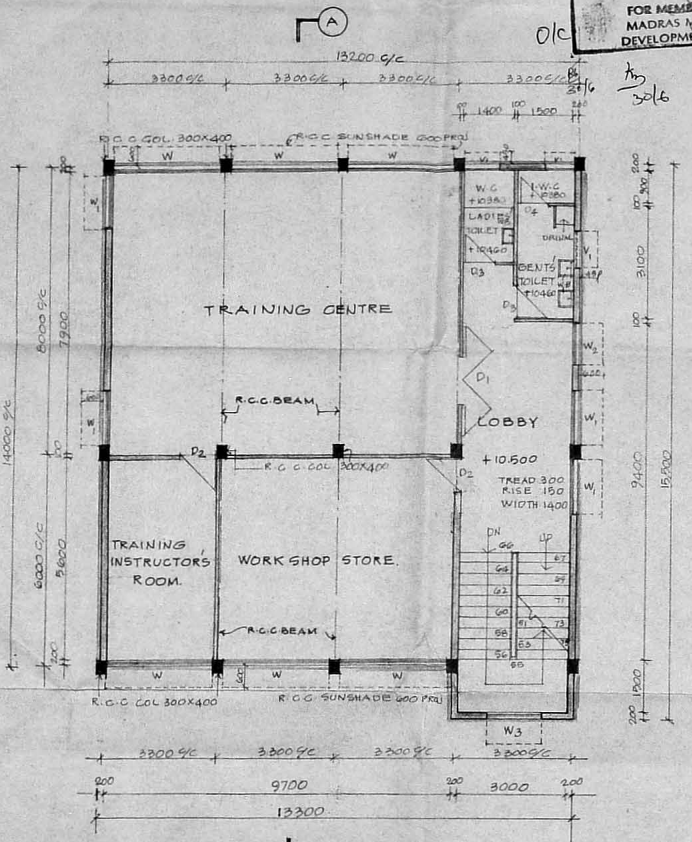

THIRD FLOOR PLAN. A

PUBLIC WORKS DEPARTMENT
TAMIL NADU.

N

S.NO	NOTE :
1	ALL DIMENSIONS ARE IN M. METRE
2.	THIS DRG. HAS BEEN PREPARED BASED ON THE Le. Nº JDO1/F196/92/165 DT 31.7.92 FROM E.E. P.W.D. BLDG. DN. IV MADRAS.
4.	PLINTH AREA :- 191.30 SQ.M
5.	READ WITH JOB Nº 6438. DRG Nº 1 & 2

S.Nº	REVISIONS	SIGN	DATE

CHIEF ARCHITECT A/C

JOINT CHIEF ARCHITECT | SENIOR ARCHITECT. 19/8/92

ARCHITECT. 10.8.92 | ASST. ARCHITECT. 19/8/92

OFFICE OF THE CHIEF ARCHITECT., MADRAS.

SCALE 1:100		DATE 10-8-92
DEALT. A.K.S.	JOB No.	DRG No.
CHECKED BY	6438.	2.

PROPOSED ELECTRICAL LICENSING BOARD OFFICE AT THIRU. VI. KA. INDUSTRIAL ESTATE GUINDY IN S.Nº 32/2, BLOCK NO6, ALANDUR VILLAGE, EKKADU THANGAL.

PROPOSED THIRD FLOOR PLAN.

59

Planning Clearance No. C | Pc | 556 | 93
APPROVED
Subject to the conditions in this office letter
No. C4/4913/93 Dt. 93
FOR MEMBER SECRETARY
MADRAS METROPOLITAN DEVELOPMENT AUTHORITY

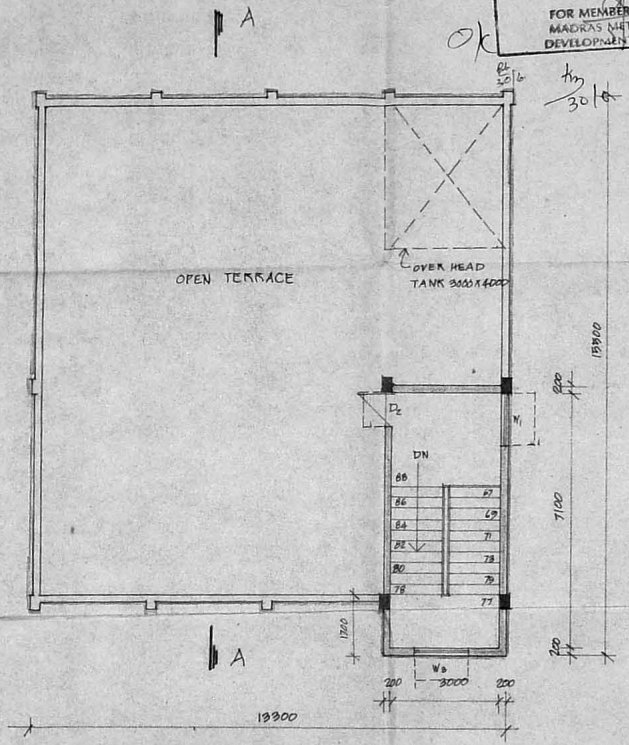

TERRACE PLAN.

PUBLIC WORKS DEPT.
TAMIL NADU.

N

S.NO	NOTES.
1.	ALL DIMENSIONS ARE IN MM.
2.	READ WITH JOB NO 6438/1R&2
3.	THIS DRG IS PREPARED BASED ON LR. FROM CHIEF ELECTRICAL INSPECTOR TO GOVT. GUINDY MADRAS. LR NO. LB 93/ BLDG/ 15246/ DT 17.6.93

S.NO	REVISIONS	SIGN	DATE

CHIEF ARCHITECT 23/6/93

JT. CHIEF ARCHITECT

SENIOR ARCHITECT 23/6/93

ARCHITECT. 23.6.93.

ASST. ARCHITECT. 23/6/93

OFFICE OF THE CHIEF ARCHITECT, MADRAS

SCALE 1:100

DATE 21.6.93

DRAWN: R. GAYEE

CHECKED:

JOB NO 6438

DRG NO 3

PROPOSED ELECTRICAL LICENSING BOARD OFFICE AT THIRUVI. KA INDUSTRIAL ESTATE GUINDY IN S.NO 32/2, BLOCK NO 6, ALANDUR VILLAGE, EKKADU THANGAL.

TERRACE PLAN.