Revised plan.

A1/21348/95

9/11/95

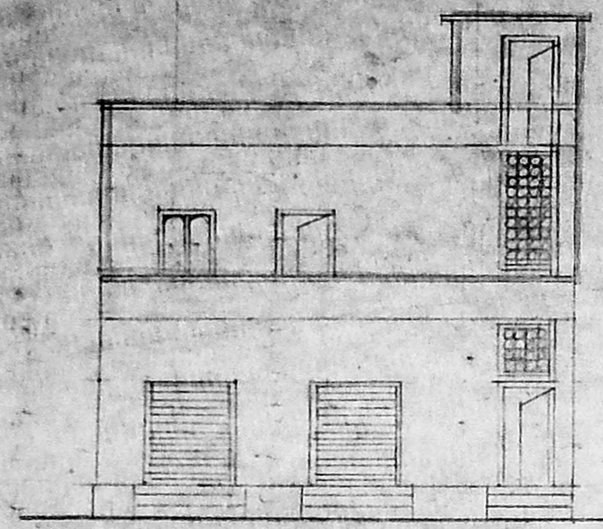

FRONT ELEVATION

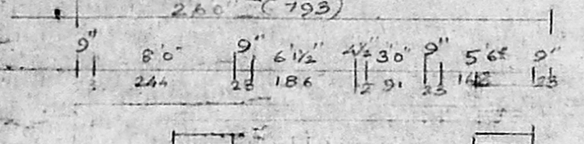

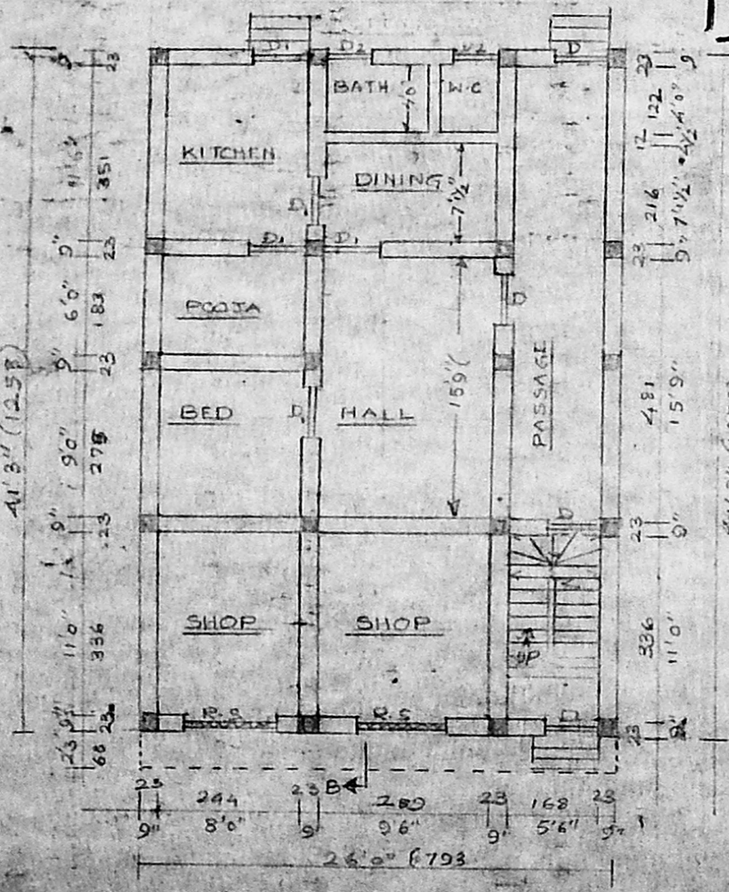

PLAN FOR GROUND FLOOR

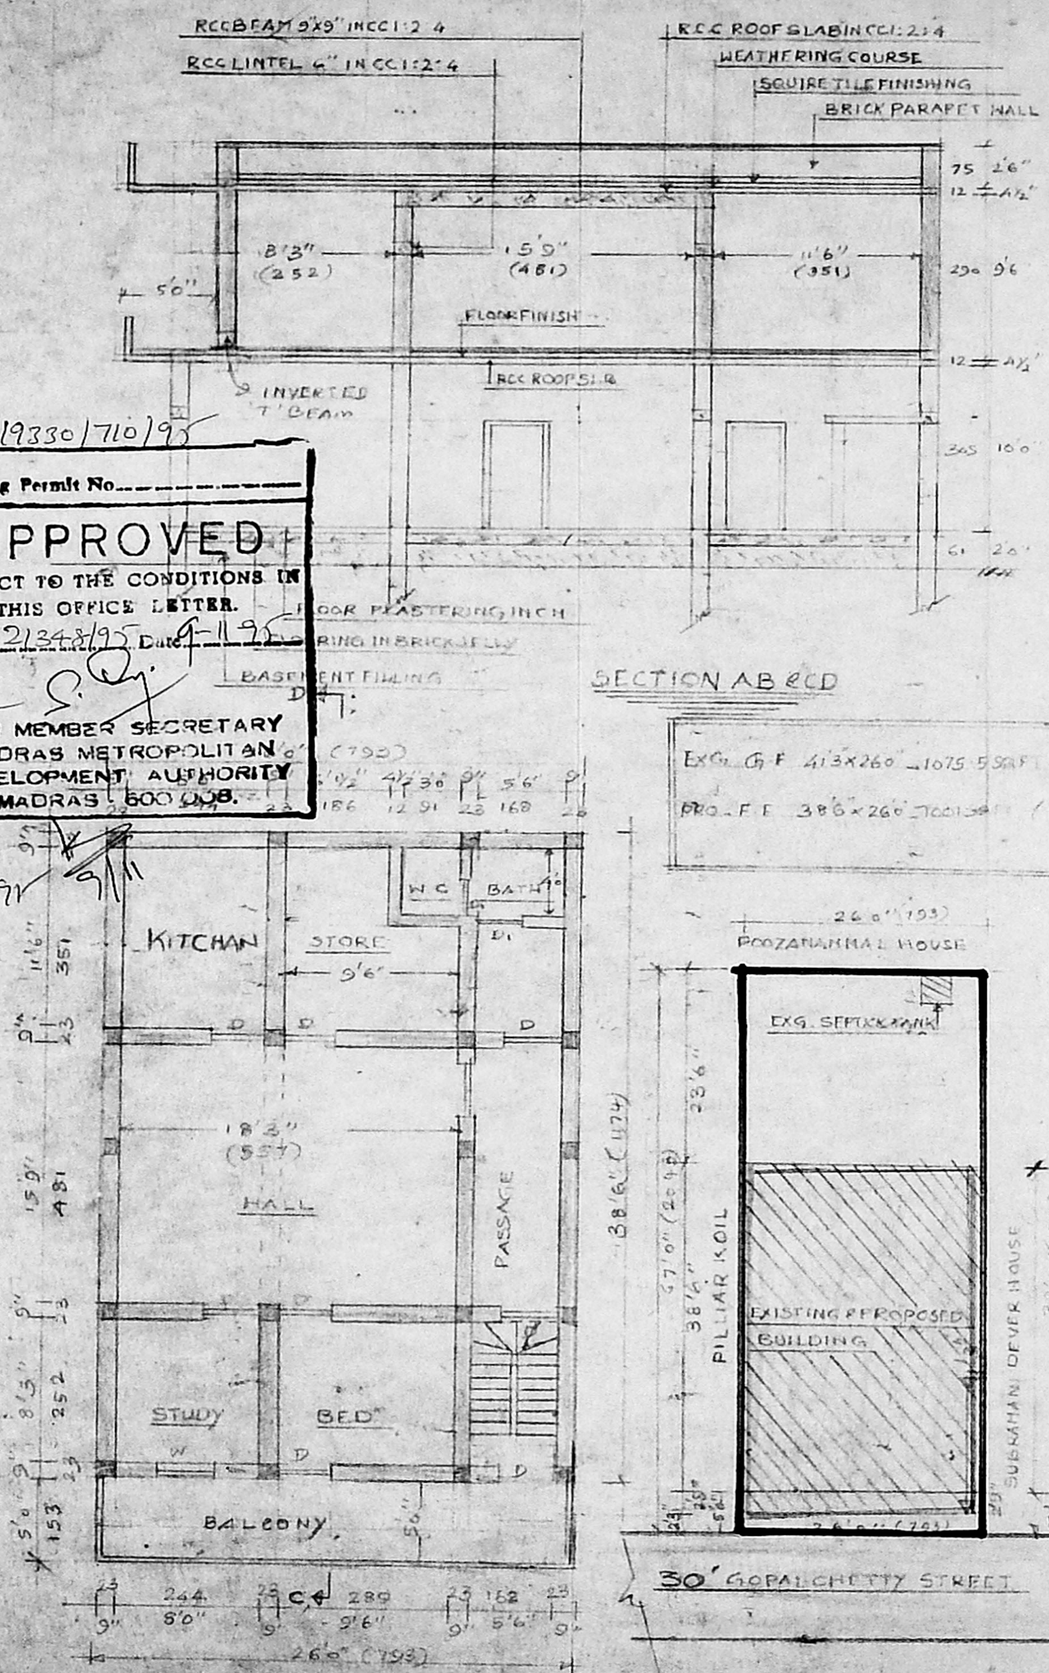

PLAN FOR FIRST FLOOR

A1/19330/710/95

Planning Permit No.

APPROVED

SUBJECT TO THE CONDITIONS IN THIS OFFICE LETTER.

No. A1/21348/95 Date 9-11-95

FOR MEMBER SECRETARY
MADRAS METROPOLITAN
DEVELOPMENT AUTHORITY
MADRAS 600 008.

9/11/95

RCC BEAM 9"x9" IN CC 1:2:4

RCC LINTEL 4" IN CC 1:2:4

RCC ROOF SLAB IN CC 1:2:4

WEATHERING COURSE

SQUIRE TILE FINISHING

BRICK PARAPET WALL

8'3" (252) 15'9" (481) 11'6" (351)

50"

FLOOR FINISH

INVERTED T BEAM

RCC ROOF SLAB

FLOOR PLASTERING INCH

BASEMENT FILLING

SECTION AB & CD

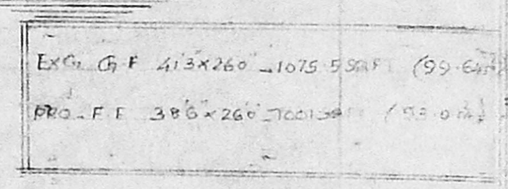

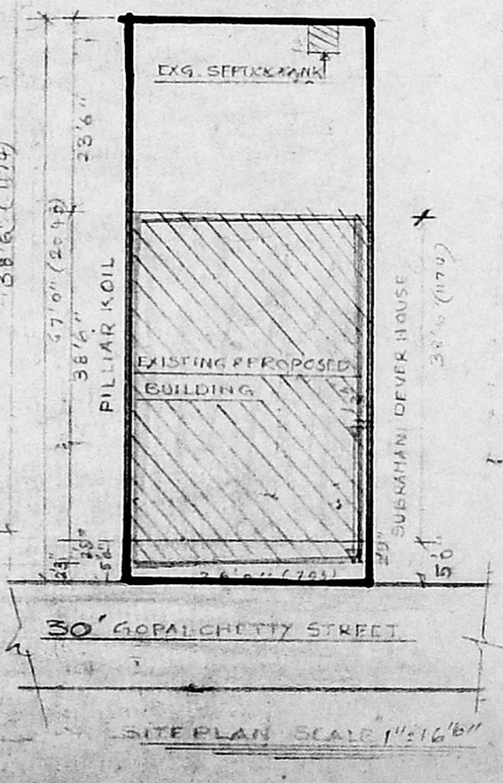

SITE PLAN SCALE 1"=16'6"

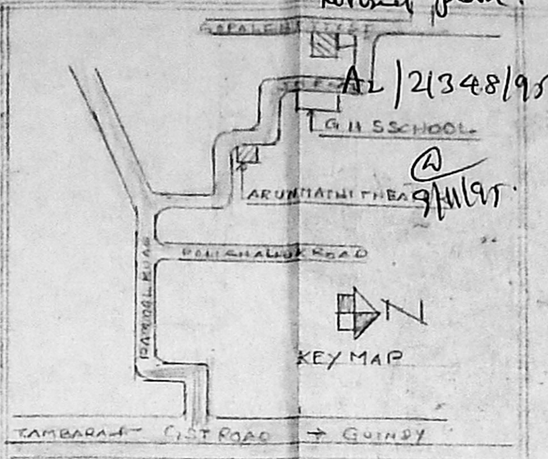

JOINERY

DOOR	D	3'3"x6'6"	(100x200)
	D1	3'0"x6'6"	(91x200)
	D2	2'0"x5'6"	(61x168)
WINDOW	W	3'0"x4'0"	(91x122)
R.S	V	5'6"x6'6"	(153x660)

REFERENCE

EXISTING

PROPOSED

BOUNDRY

ROAD

SCALE 1"=8'0"

NOTE:-

EXISTING GROUND FLOOR BUILDING APPROVED BY LOCAL BODY VIDE P.A. NO: 18/87, 88 D.Dr. No. 39/85 DATED ON 25.12.87

CONSTRUCTION OF FIRST FLOOR RESIDENTIAL BUILDING OVER EXISTING GROUND FLOOR IN DOOR NO. S.NO 168/2C GOPAL CHETTY STREET ANAKAPUTTUR VILLAGE MS-70 SAIDAPET TALUK CHENGAI MGR DISTRICT

S. Charles
Licensed Surveyor
Tambaram Munucipality
R. C. BUILDERS
18. Indhira Gandhi Road
Pallavaram. Madras-600 043