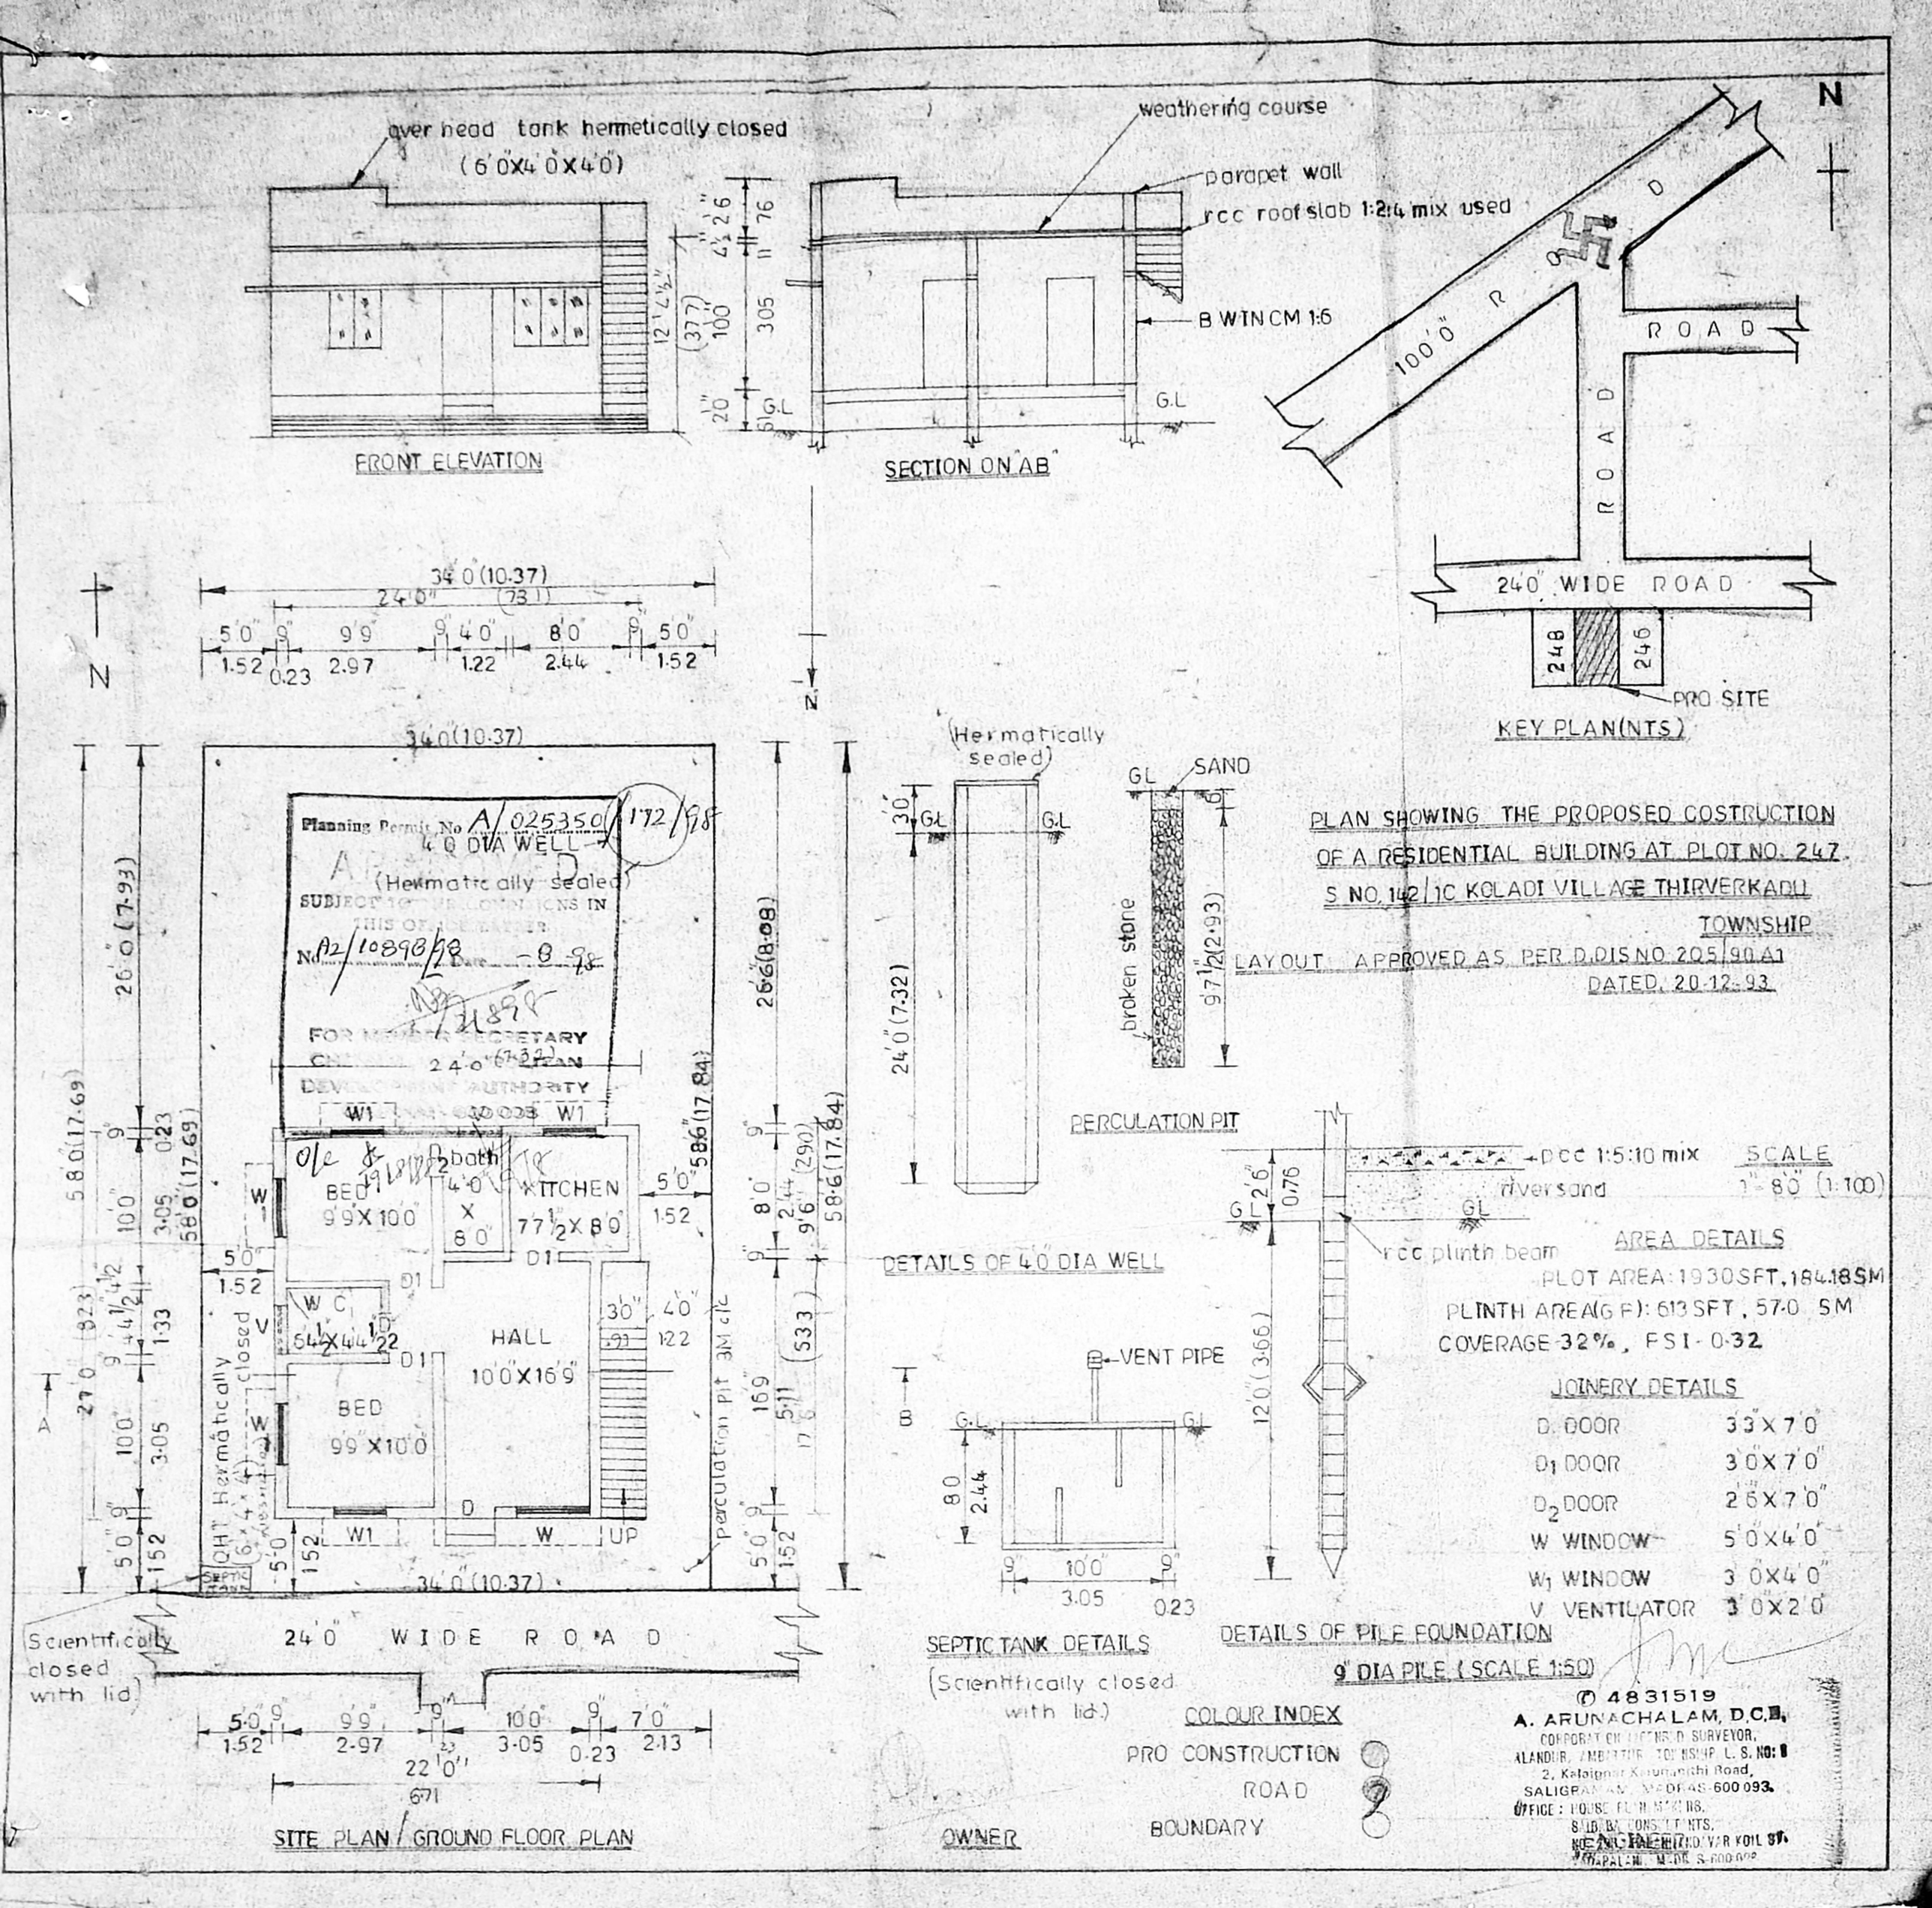

PLAN SHOWING THE PROPOSED COSTRUCTION OF A RESIDENTIAL BUILDING AT PLOT NO. 247 S NO. 142/1C KOLADI VILLAGE THIRVERKADU TOWNSHIP

LAYOUT APPROVED AS PER D.DIS NO 205/90 A1 DATED 20-12-93

SCALE 1" = 8'0" (1:100)

AREA DETAILS

PLOT AREA: 1930 SFT, 184.18 SM

PLINTH AREA (G.F): 613 SFT, 57.0 SM

COVERAGE 32%, FSI - 0.32

JOINERY DETAILS

D DOOR	3'3"X7'0"
D_1 DOOR	3'0"X7'0"
D_2 DOOR	2'6"X7'0"
W WINDOW	5'0"X4'0"
W_1 WINDOW	3'0"X4'0"
V VENTILATOR	3'0"X2'0"

COLOUR INDEX

PRO CONSTRUCTION

ROAD

BOUNDARY

✆ 4831519
A. ARUNACHALAM, D.C.E.,
CORPORATION LICENSED SURVEYOR,
ALANDUR, AMBATTUR TOWNSHIP L. S. NO: 1
2, Kalaignar Karunanithi Road,
SALIGRAMAM, MADRAS-600 093.
OFFICE: HOUSE PLAN MAKERS,
SAIBABA CONSULTANTS,
NO. 2/1, ANDAVAR KOIL ST.
VADAPALANI, MADRAS-600 028