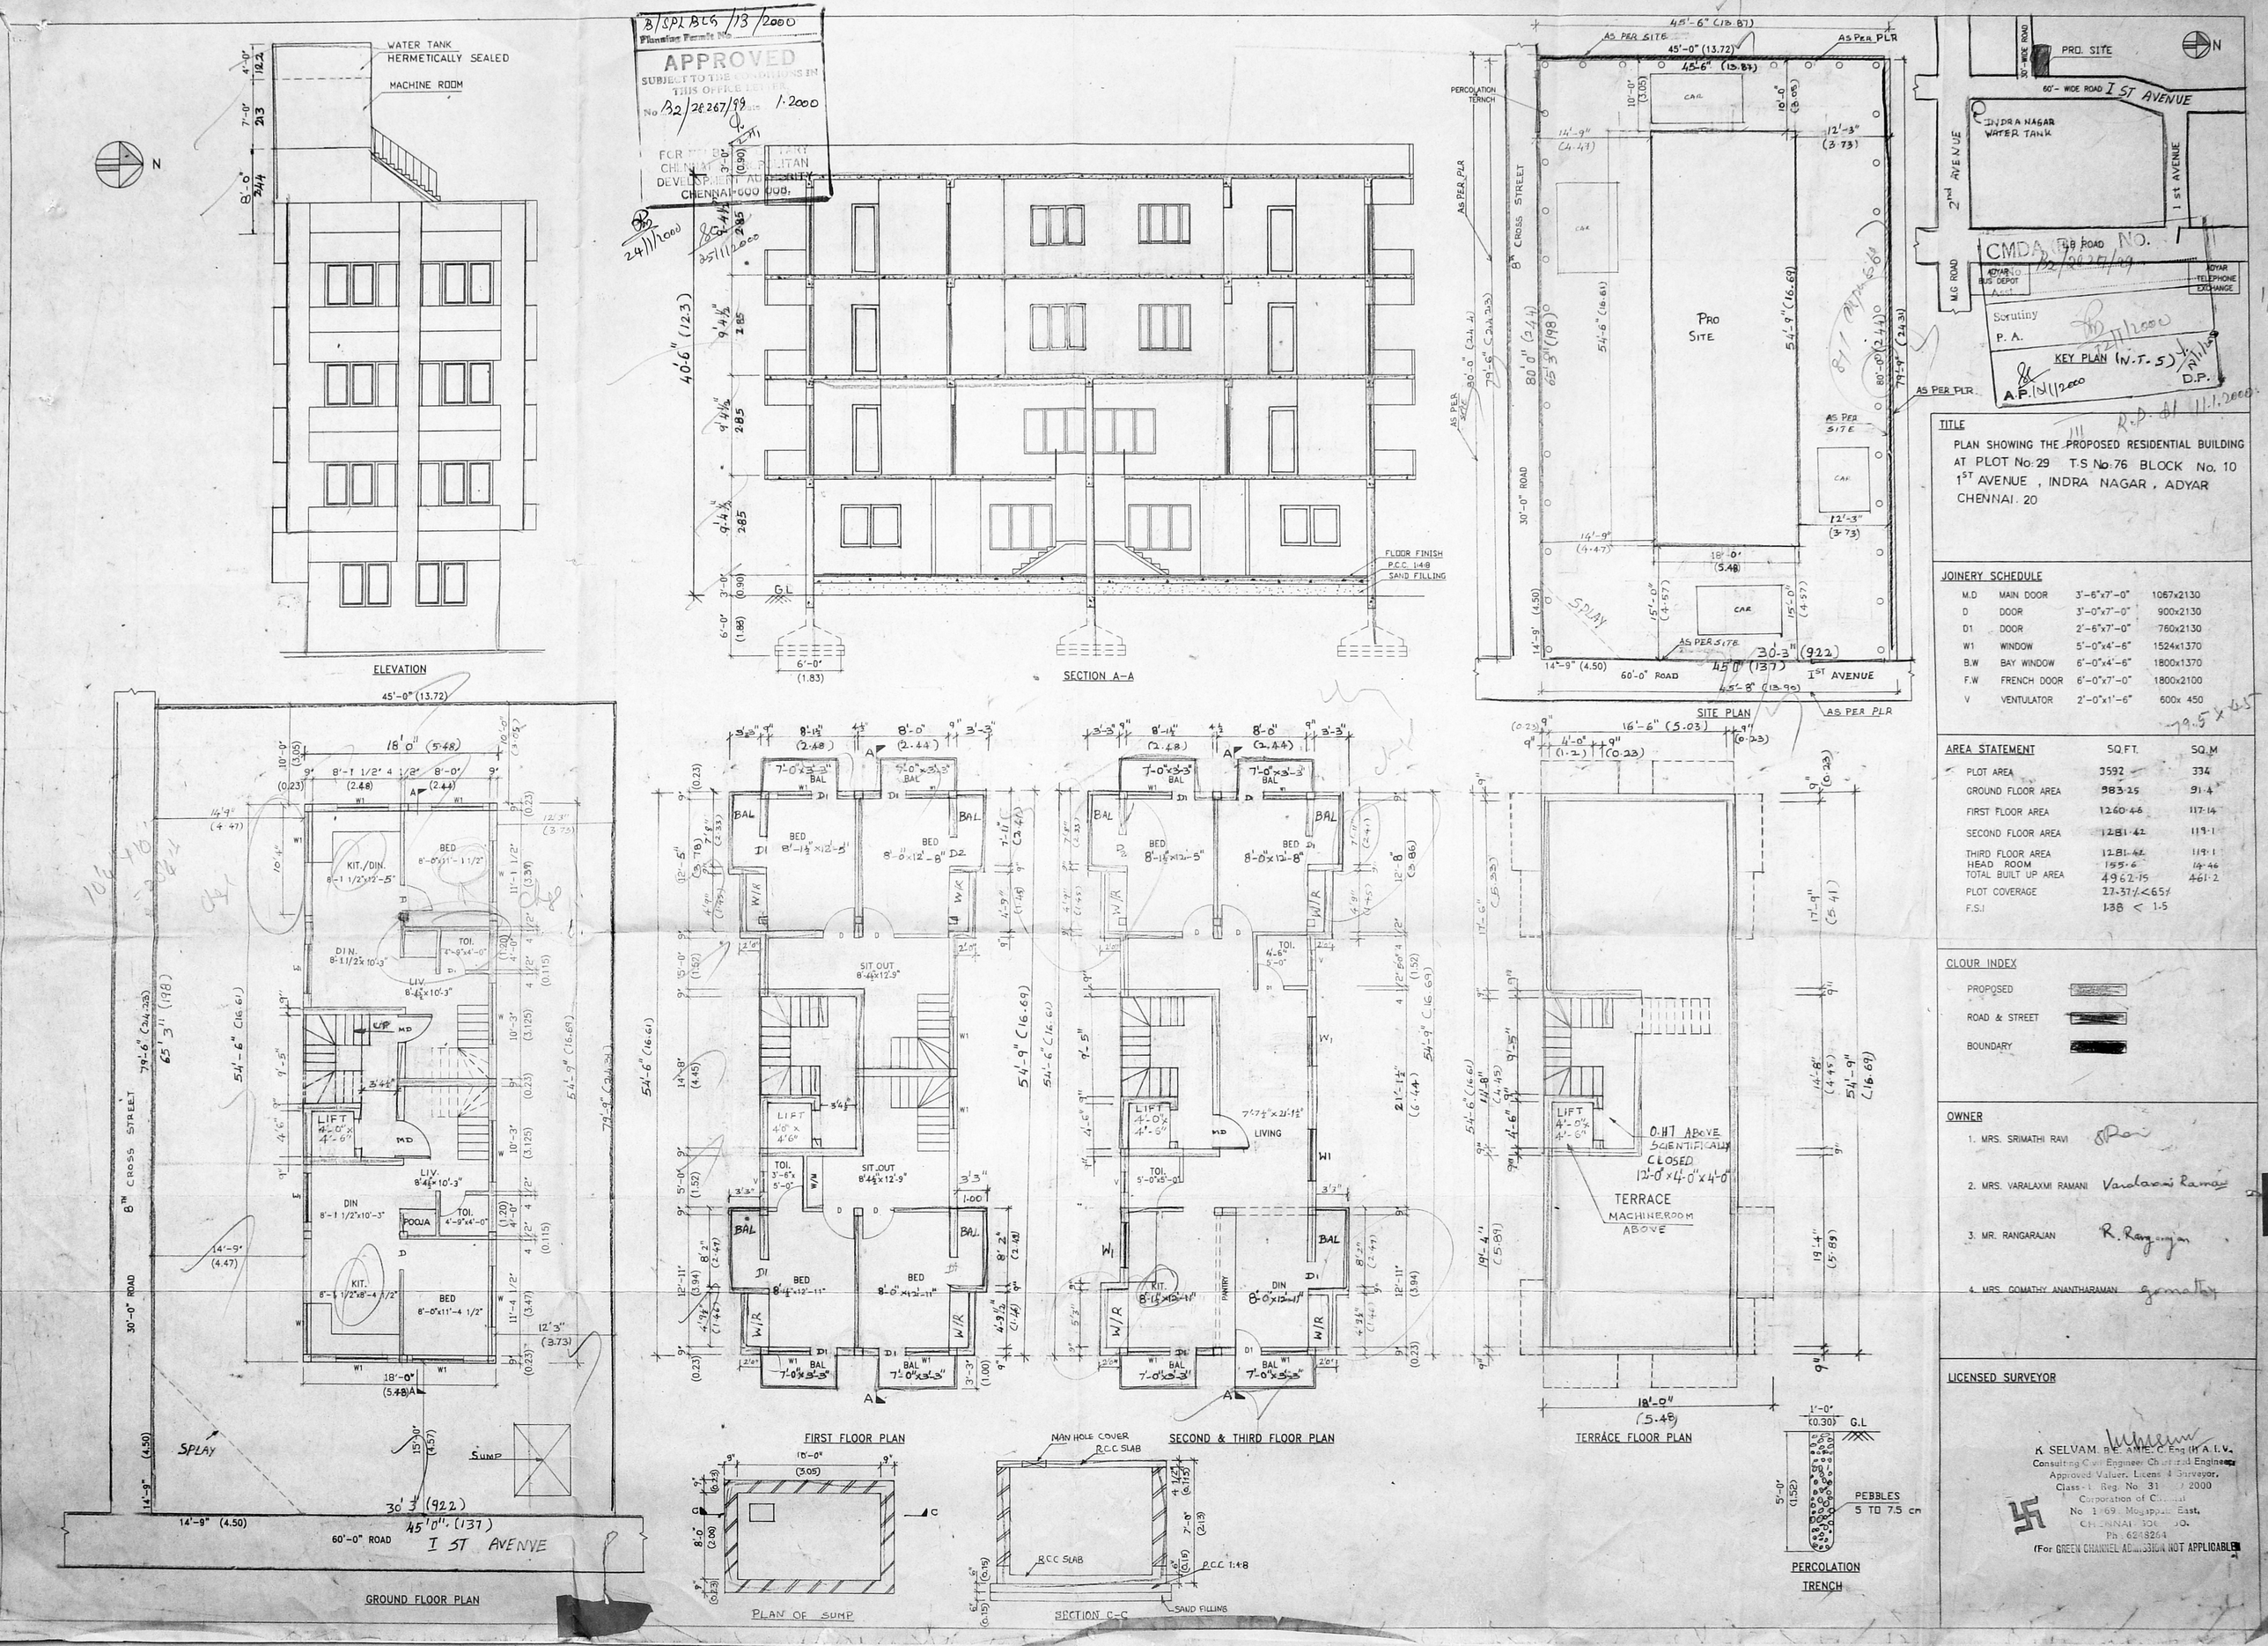

TITLE

PLAN SHOWING THE PROPOSED RESIDENTIAL BUILDING AT PLOT No: 29 T.S No: 76 BLOCK No. 10 1ST AVENUE, INDRA NAGAR, ADYAR CHENNAI. 20

JOINERY SCHEDULE

M.D	MAIN DOOR	3'-6"x7'-0"	1067x2130
D	DOOR	3'-0"x7'-0"	900x2130
D1	DOOR	2'-6"x7'-0"	760x2130
W1	WINDOW	5'-0"x4'-6"	1524x1370
B.W	BAY WINDOW	6'-0"x4'-6"	1800x1370
F.W	FRENCH DOOR	6'-0"x7'-0"	1800x2100
V	VENTULATOR	2'-0"x1'-6"	600x 450

79.5 x 45

AREA STATEMENT

	SQ.FT.	SQ.M
PLOT AREA	3592	334
GROUND FLOOR AREA	983.25	91.4
FIRST FLOOR AREA	1260.46	117.14
SECOND FLOOR AREA	1281.42	119.1
THIRD FLOOR AREA	1281.42	119.1
HEAD ROOM	155.6	14.46
TOTAL BUILT UP AREA	4962.15	461.2
PLOT COVERAGE	27.37% < 65%	
F.S.I	1.38 < 1.5	

CLOUR INDEX

PROPOSED

ROAD & STREET

BOUNDARY

OWNER

1. MRS. SRIMATHI RAVI
2. MRS. VARALAXMI RAMANI Varalaxmi Ramani
3. MR. RANGARAJAN R. Rangarajan
4. MRS. GOMATHY ANANTHARAMAN Gomathy

LICENSED SURVEYOR

K. SELVAM. B.E. AMIE. C. Eng (I) A.I.V.
Consulting Civil Engineer Chartered Engineer
Approved Valuer. Licensed Surveyor.
Class-I. Reg. No. 31 [illegible] 2000
Corporation of Chennai
No. 1 [illegible] Mogappair East,
CHENNAI-600 [illegible]
Ph: 6248264
(For GREEN CHANNEL ADMISSION NOT APPLICABLE)