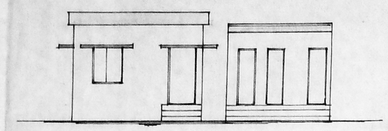

ELEVATION OF OFFICE & TOILET

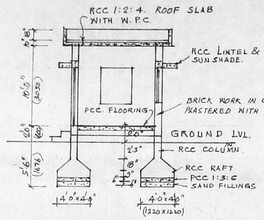

SECTION ON AA.

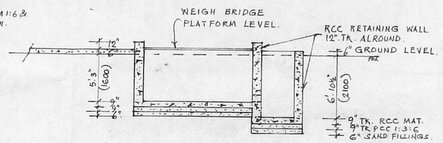

SECTION ON BB.

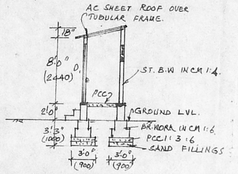

SECTION ON DD.

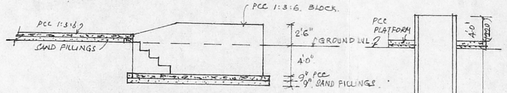

SECTION ON CC.

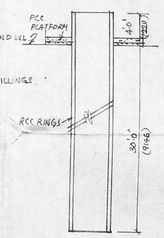

SECTION OF WELL

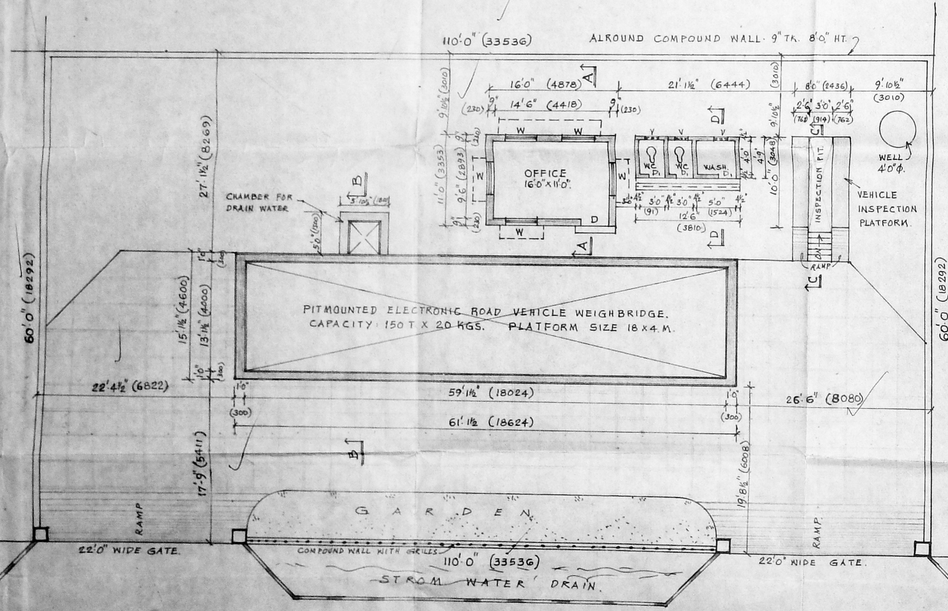

PLAN OF GROUND FLOOR.

Planning Permit No. 027123/12/2280

APPROVED

SUBJECT TO THE CONDITIONS IN THIS OFFICE BACK.

PORTION OF PLOT NO: 94-A/1 RETAINED BY THE VENDOR.

No. C2/28244/83

FOR MEMBER SECRETARY CHENNAI METROPOLITAN DEVELOPMENT AUTHORITY CHENNAI-600 008.

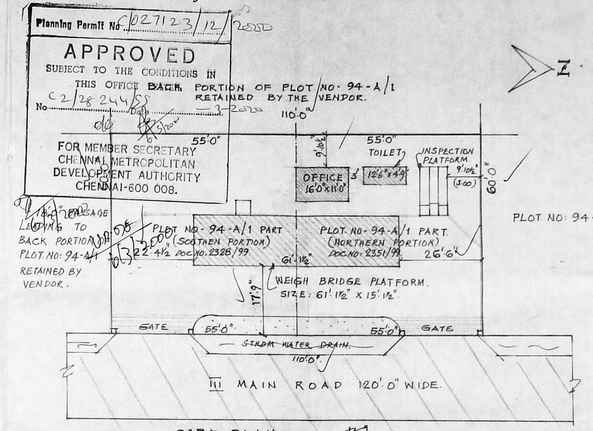

SITE PLAN

SCALE: 1" = 20'.

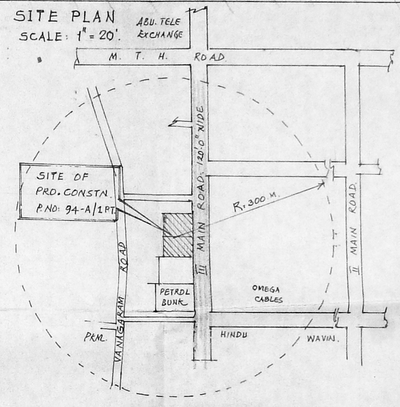

TOPO PLAN.

NOT TO SCALE.

C. No. C2/28244/83 Asst.	AREAS.	Sq.Ft	M²
PLOT AREA OF DOC No: 2328/99		3300	306.58
PLOT AREA OF DOC No: 2351/99 PART I		3300	306.58
TOTAL PLOT AREA		6600	613.16
P.T II			
PLINTH AREA OF WEIGH BRIDGE P.D.P. FORM		922	85.67
PLINTH AREA OF OFFCE.		176	16.35
PLINTH AREA OF TOILET.		60	5.57
TOTAL PL. AREA OF CONSTN		1158	107.59
OPEN SPACE LEFT OUT		5442	505.57
PLOT COVERAGE		17.55%	
FLOOR SPACE INDEX		0.175	

NOTE:

1. SPECIFICATIONS ARE SHOWN IN THE SECTIONS.
2. FIGURES IN BRACKETS ARE METRIC EQUALS. MM.
3. DOORS & WINDOWS OPEN OUTWARDS.
4. PROPOSALS ARE SHOWN IN RED. ROADS SHOWN IN GREEN.

REFERENCES:

D. DOOR 3'3" X 7'0"
D1 DOOR 2'6" X 6'6"
W WINDOW 3'0" X 4'6"
V. VENTILATOR 2'0" X 2'0"

M/S. LATHA ENTERPRISES.

PLOT NO: 94-A/1 PART. SOUTH PHASE, III MAIN ROAD, AMBATTUR INDUSTRIAL ESTATE, CHENNAI-600 058. S.NO: 15 PT & 24 PT. AT NO: 61. ATHIPET VILLAGE, AMBATTUR TK., THIRUVELLOR DT.

PLAN SHOWING THE PROPOSED CONSTRUCTION OF VEHICLE-WEIGH BRIDGE OF CAPACITY-150 T.

PLAN, SECTION, ELEVATION, SITE PLAN TOPO PLAN. SCALE 1" = 8' & 20'.

Received
R. RAMACHANDRA RAO. M.I.S.E. 115
Civil Engineer & Contractor, Licensed Surveyor Class I
Corporation of Madras, Ambattur & Avadi Townships
No. 2, III Street, (Near Krishnapark Extn.)
Pasri Nagar, Ambattur, Madras-600053.

For LATHA ENTERPRISES