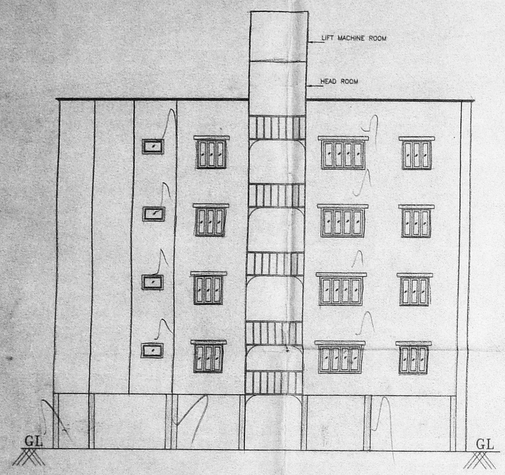

ELEVATION

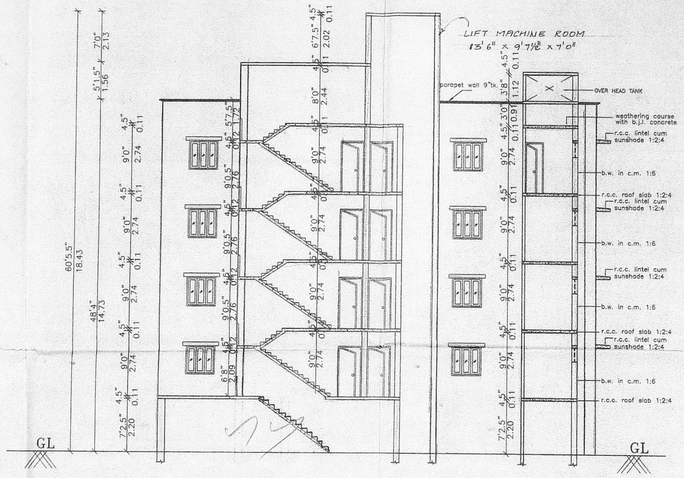

SECTION A-A

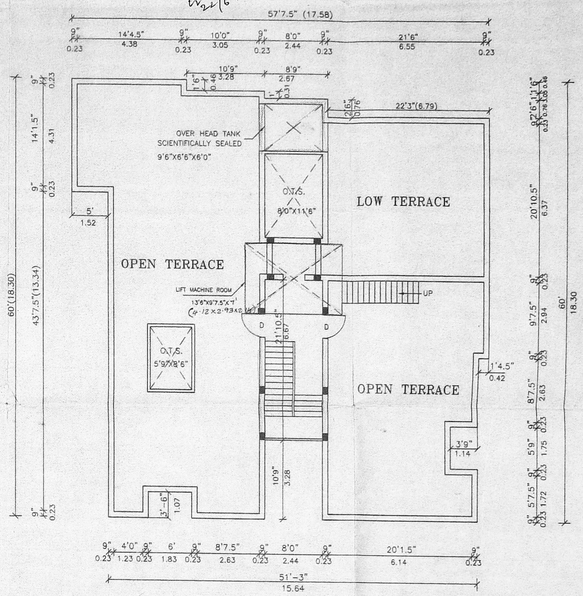

TERRACE FLOOR PLAN

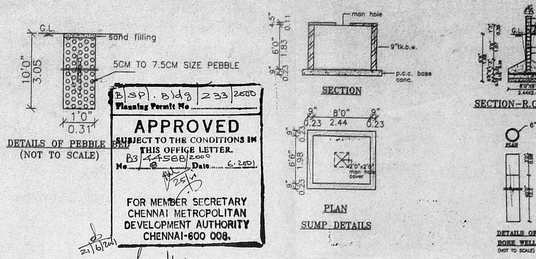

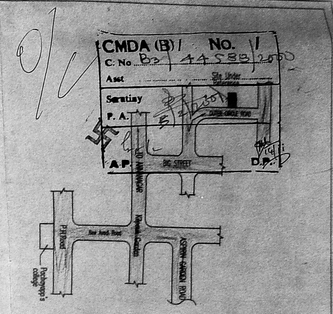

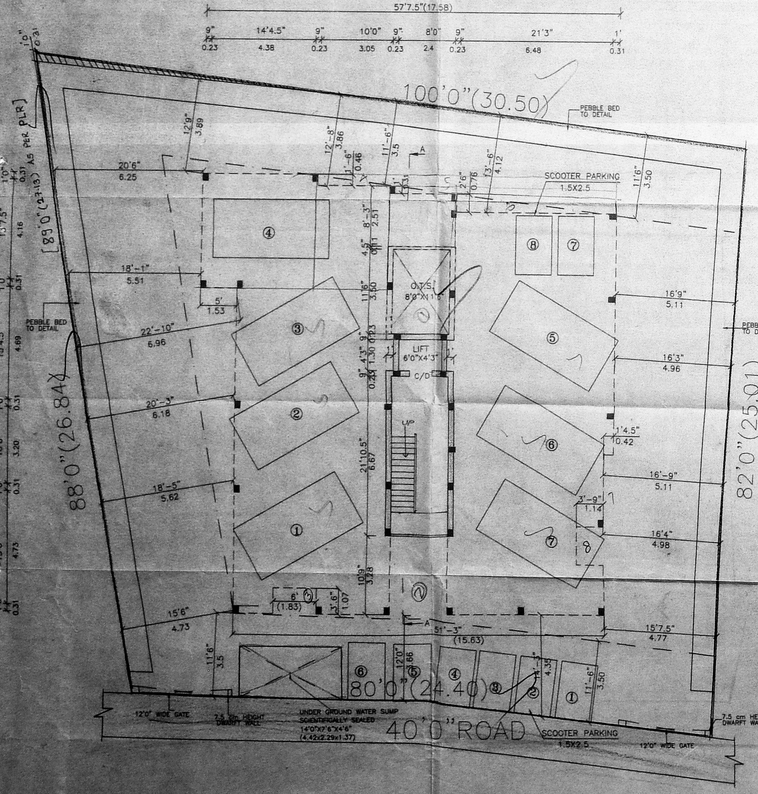

SITE CUM STILT FLOOR PLAN

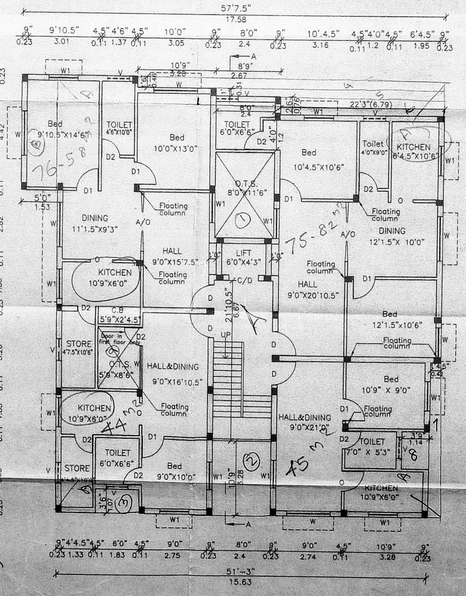

FIRST, SECOND & THIRD FLOOR PLAN

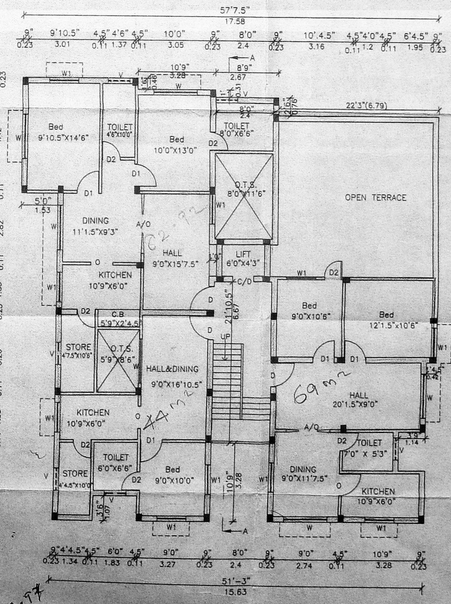

FOURTH FLOOR PLAN

JOINERIES

D	MAIN DOOR	3'3"x7'0"
D1	DOOR	3'0"x7'0"
D2	DOOR	2'6"x7'0"
W	WINDOW	5'0"X4'0"
W1	WINDOW	4'0"x4'0"
V	VENTILATOR	3'0"x2'0"
O	OPENING	3'0"x7'0"
A/O	OPENING	6'0"x7'0"

AREA DETAILS

	SQ.FT.	SQ.MT.
PLOT AREA	7335.00	681.69
STILT FLOOR AREA	252.44	23.46
FIRST FLOOR AREA	2789.52	259.25
SECOND FLOOR AREA	2789.52	259.25
THIRD FLOOR AREA	2789.52	259.25
FOURTH FLOOR AREA	2294.73	213.26
TOTAL FLOOR AREA	10915.73	1014.47

COVERAGE : 38%

F.S.I. : 1.49

N

SCALE : 1"=8'0"

DATE : 25.09.2000

DRAWN : D.S.SEKHAR

PLAN SHOWING THE PROPOSED RESIDENTIAL FLATS IN R.S.81/13, 81/12 PART AT DOOR No.45 & 46 OUTER CIRCULAR ROAD, BLOCK No.7, KILPAUK GARDEN, EGMORE VILLAGE CHENNAI – 600 010.

PREFERENCE

PROPOSED

ROAD

BOUNDARY

OWNER'S SIGNATURE

K. SELVAM, B.E.,M.I.E., C.Eng.(I).A.I.V.
Consulting Civil Engineer, Chartered Engineer
Approved Valuer & Licensed Surveyor,
Class-I, Reg. No: 82/2000-20001
Corporation of Chennai.
No. 1/69, Mogappair East,
CHENNAI- 600 050.
Ph : 6560194.

LICENSED SURVEYOR