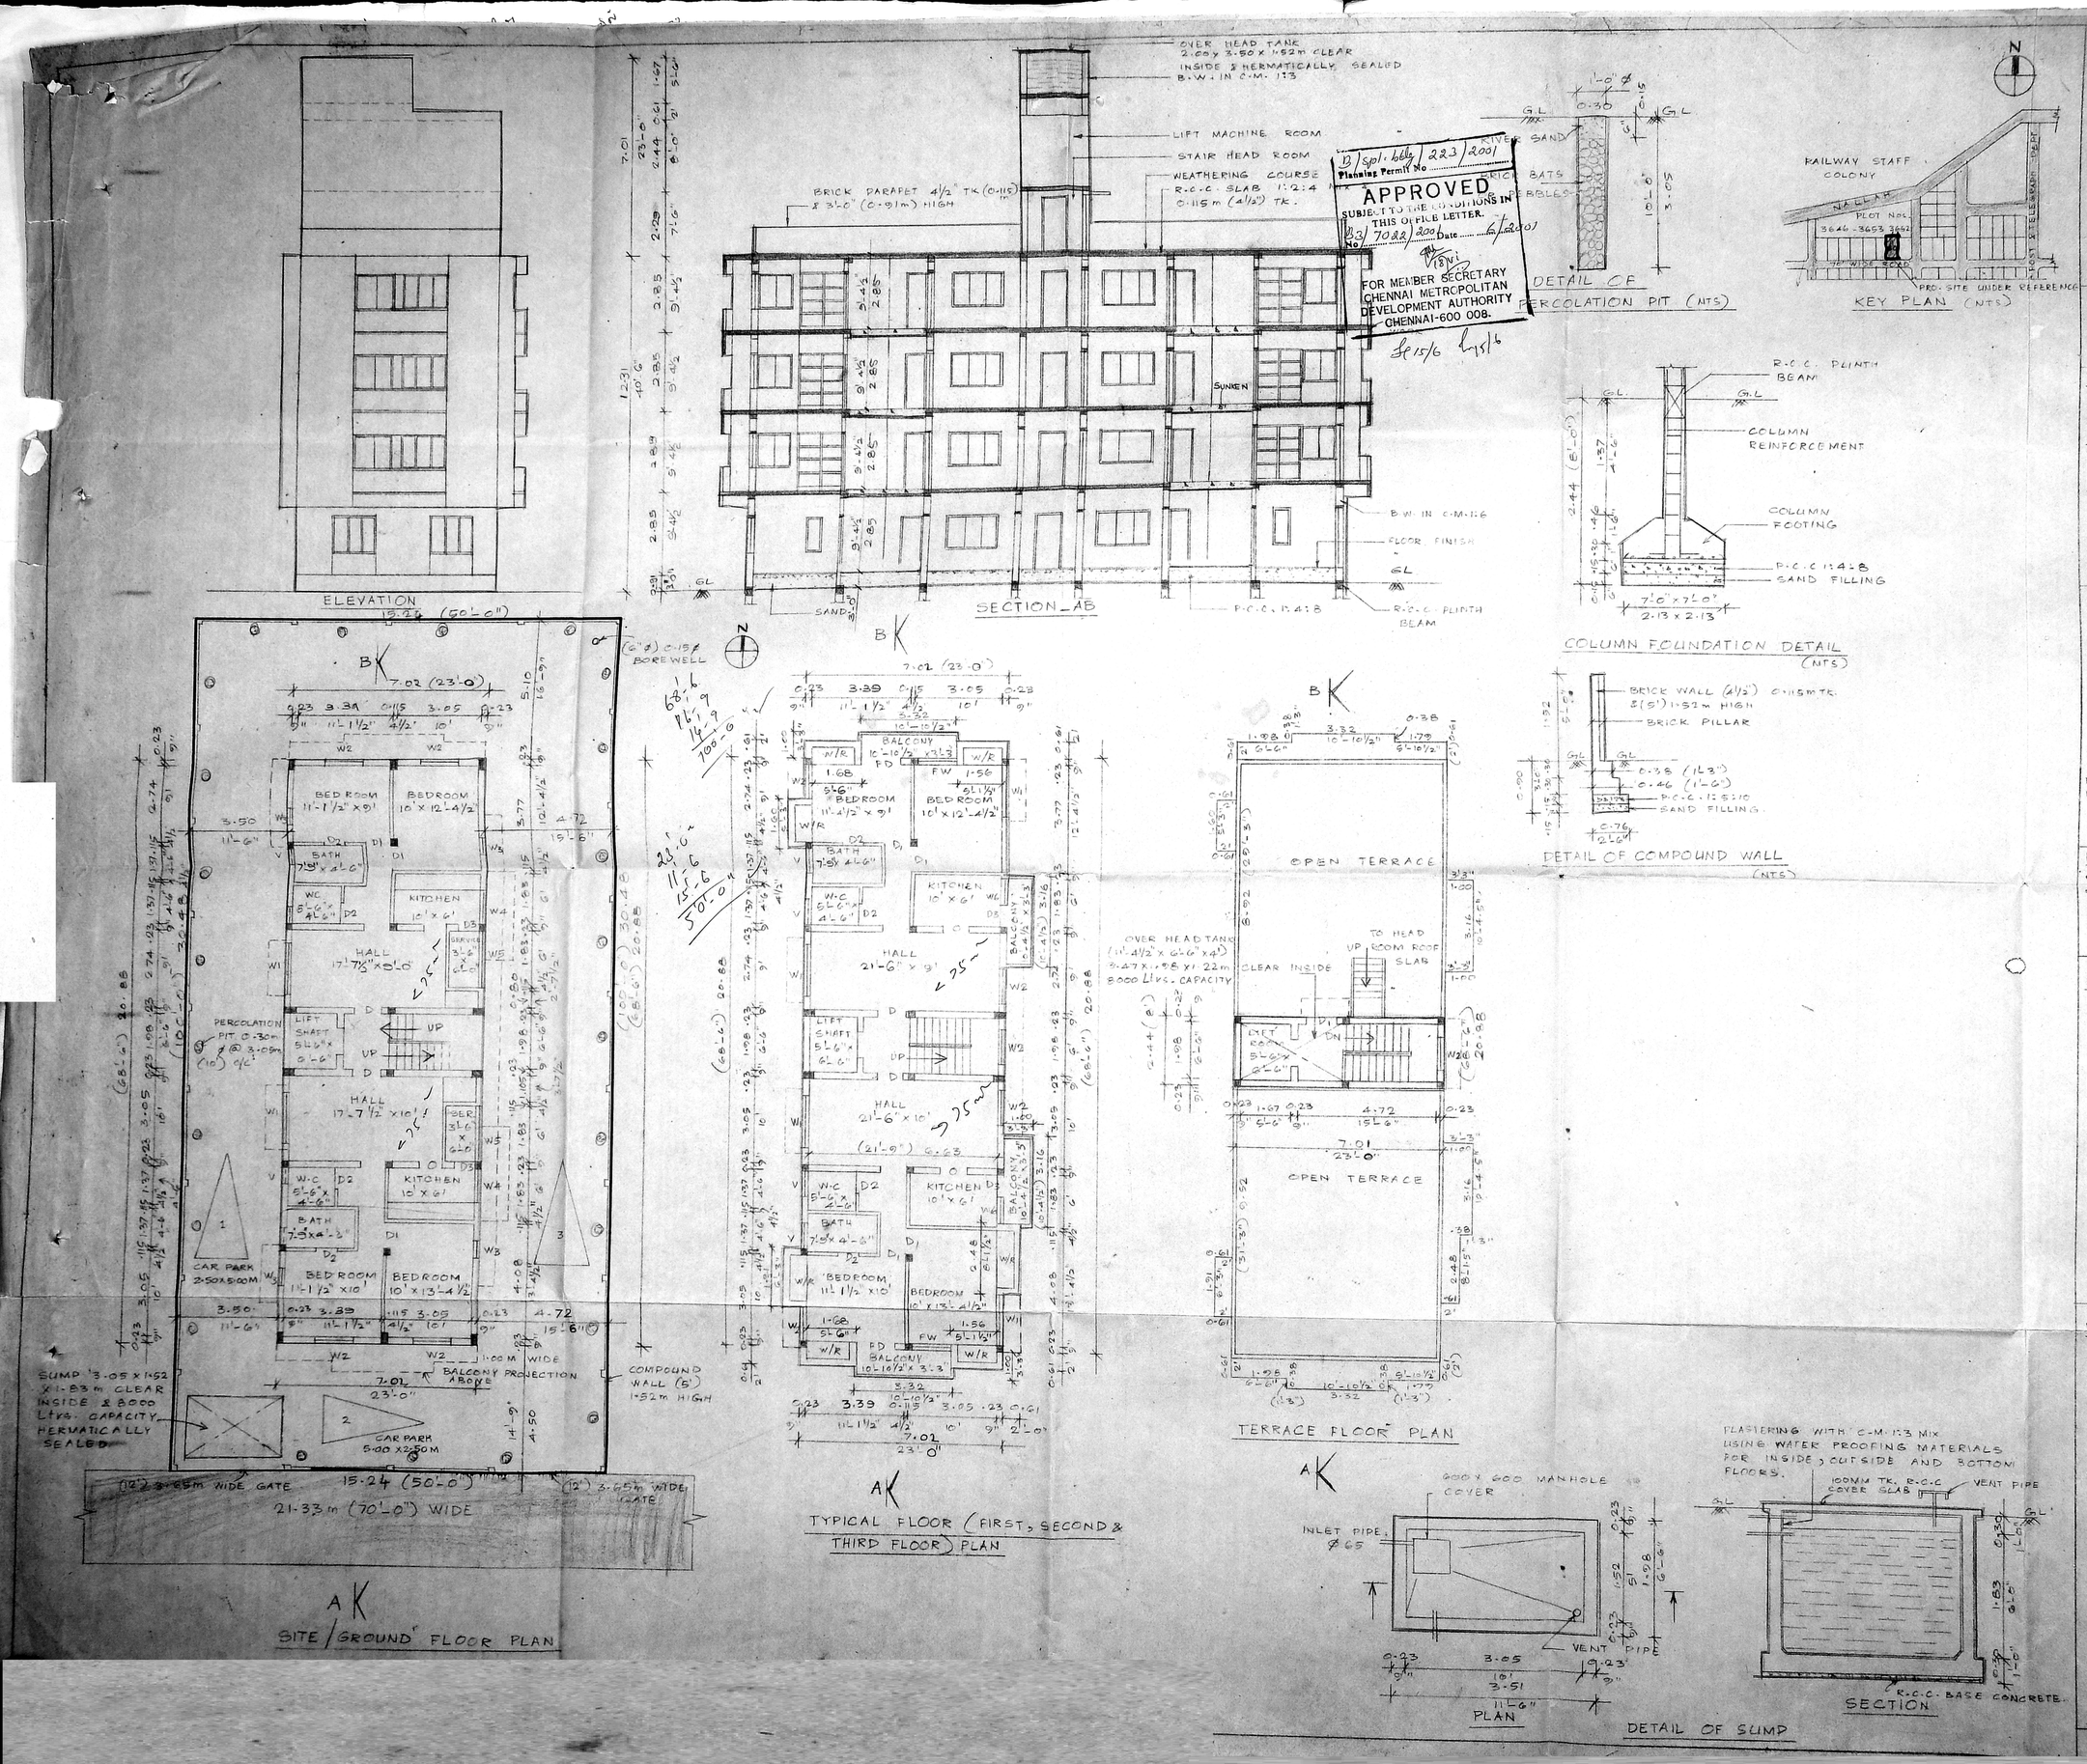

APPROVED
Planning Permit No. B/spl. bldg/223/2001
SUBJECT TO THE CONDITIONS IN THIS OFFICE LETTER.
No. B3/7022/2001 Date 6/2001
FOR MEMBER SECRETARY
CHENNAI METROPOLITAN DEVELOPMENT AUTHORITY
CHENNAI-600 008.

PLAN SHOWING THE PROPOSED RESIDENTIAL FLATS AT PLOT No. 60 (OLD No. 3652) SURVEY No. 82 PART & 84 PART MULLAM VILLAGE, ARINGAR ANNA NAGAR SCHEME, CHENNAI-40.

T.S. NO: 229/8 BLOCK No: 2.
ZONE No. AP5 DIVISION No. 066

CMDA PART & 84 PART
C.No. B3/7022/2001
Asst
Scrutiny
Date 27/3

COLOUR INDEX
SITE BOUNDARY
PROPOSED
ROAD

AREA STATEMENT

	SQ. FT.	SQ. M.
SITE EXTENT	5000.00	464.51
PROPOSED		
GROUND FLOOR	1575.50	146.42
FIRST FLOOR	1801.38	167.41
SECOND FLOOR	1801.38	167.41
THIRD FLOOR	1801.38	167.41
TOTAL	6976.64	648.39

PLOT COVERAGE = 36.03% F.S.I = 1.39

JOINERY:-

		FEET	METRE
D	DOOR	3'-3" x 7'-0"	1.00 x 2.13
D1	DOOR	3'-0" x 7'-0"	0.91 x 2.13
D2	DOOR	2'-6" x 7'-0"	0.76 x 2.13
D3	DOOR	3'-6" x 7'-0"	1.06 x 2.13
W1	WINDOW	6'-0" x 4'-6"	1.83 x 1.37
W2	WINDOW	4'-6" x 4'-6"	1.37 x 1.37
W3	WINDOW	2'-6" x 4'-6"	0.61 x 1.37
W4	WINDOW	4'-0" x 4'-0"	1.22 x 1.22
W5	WINDOW	6'-9" x 4'-0"	2.06 x 1.22
W6	WINDOW	3'-3" x 4'-0"	1.00 x 1.22
V1	VENTILATOR	3'-0" x 2'-0"	0.91 x 0.61
FD	DOOR	4'-6" x 7'-0"	1.37 x 2.13
FW	WINDOW	4'-6" x 6'-9"	1.37 x 2.06

NOTES:
- ALL DIMENSIONS ARE IN METRE & FEET
- SCALE 1" = 8'-0" (1:100)

OWNER:

LICENSED SURVEYOR:

T.K. RAMDAS, MIE., FIV.,
CHARTERED ENGINEER DT. 27-10-59
M 29308/8, DT. 9-1-81
LICENSED SURVEYOR CLASS-I, No. 161
CORPORATION OF CHENNAI
GOVT. REGD. VALUER C-1/210/91
29, FLAT No. 16, RAMACHANDRA ST.,
T. NAGAR, CHENNAI-600 017
W: OFF: 8281333, 8228088, RES: 8281082
FAX: 91-44-8237675
E.Mail: ramdas@giasmd01.vsnl.net.in

SHEET 2 OF 2 | DWG No. CN-068-00
DATE: 31-10-2000