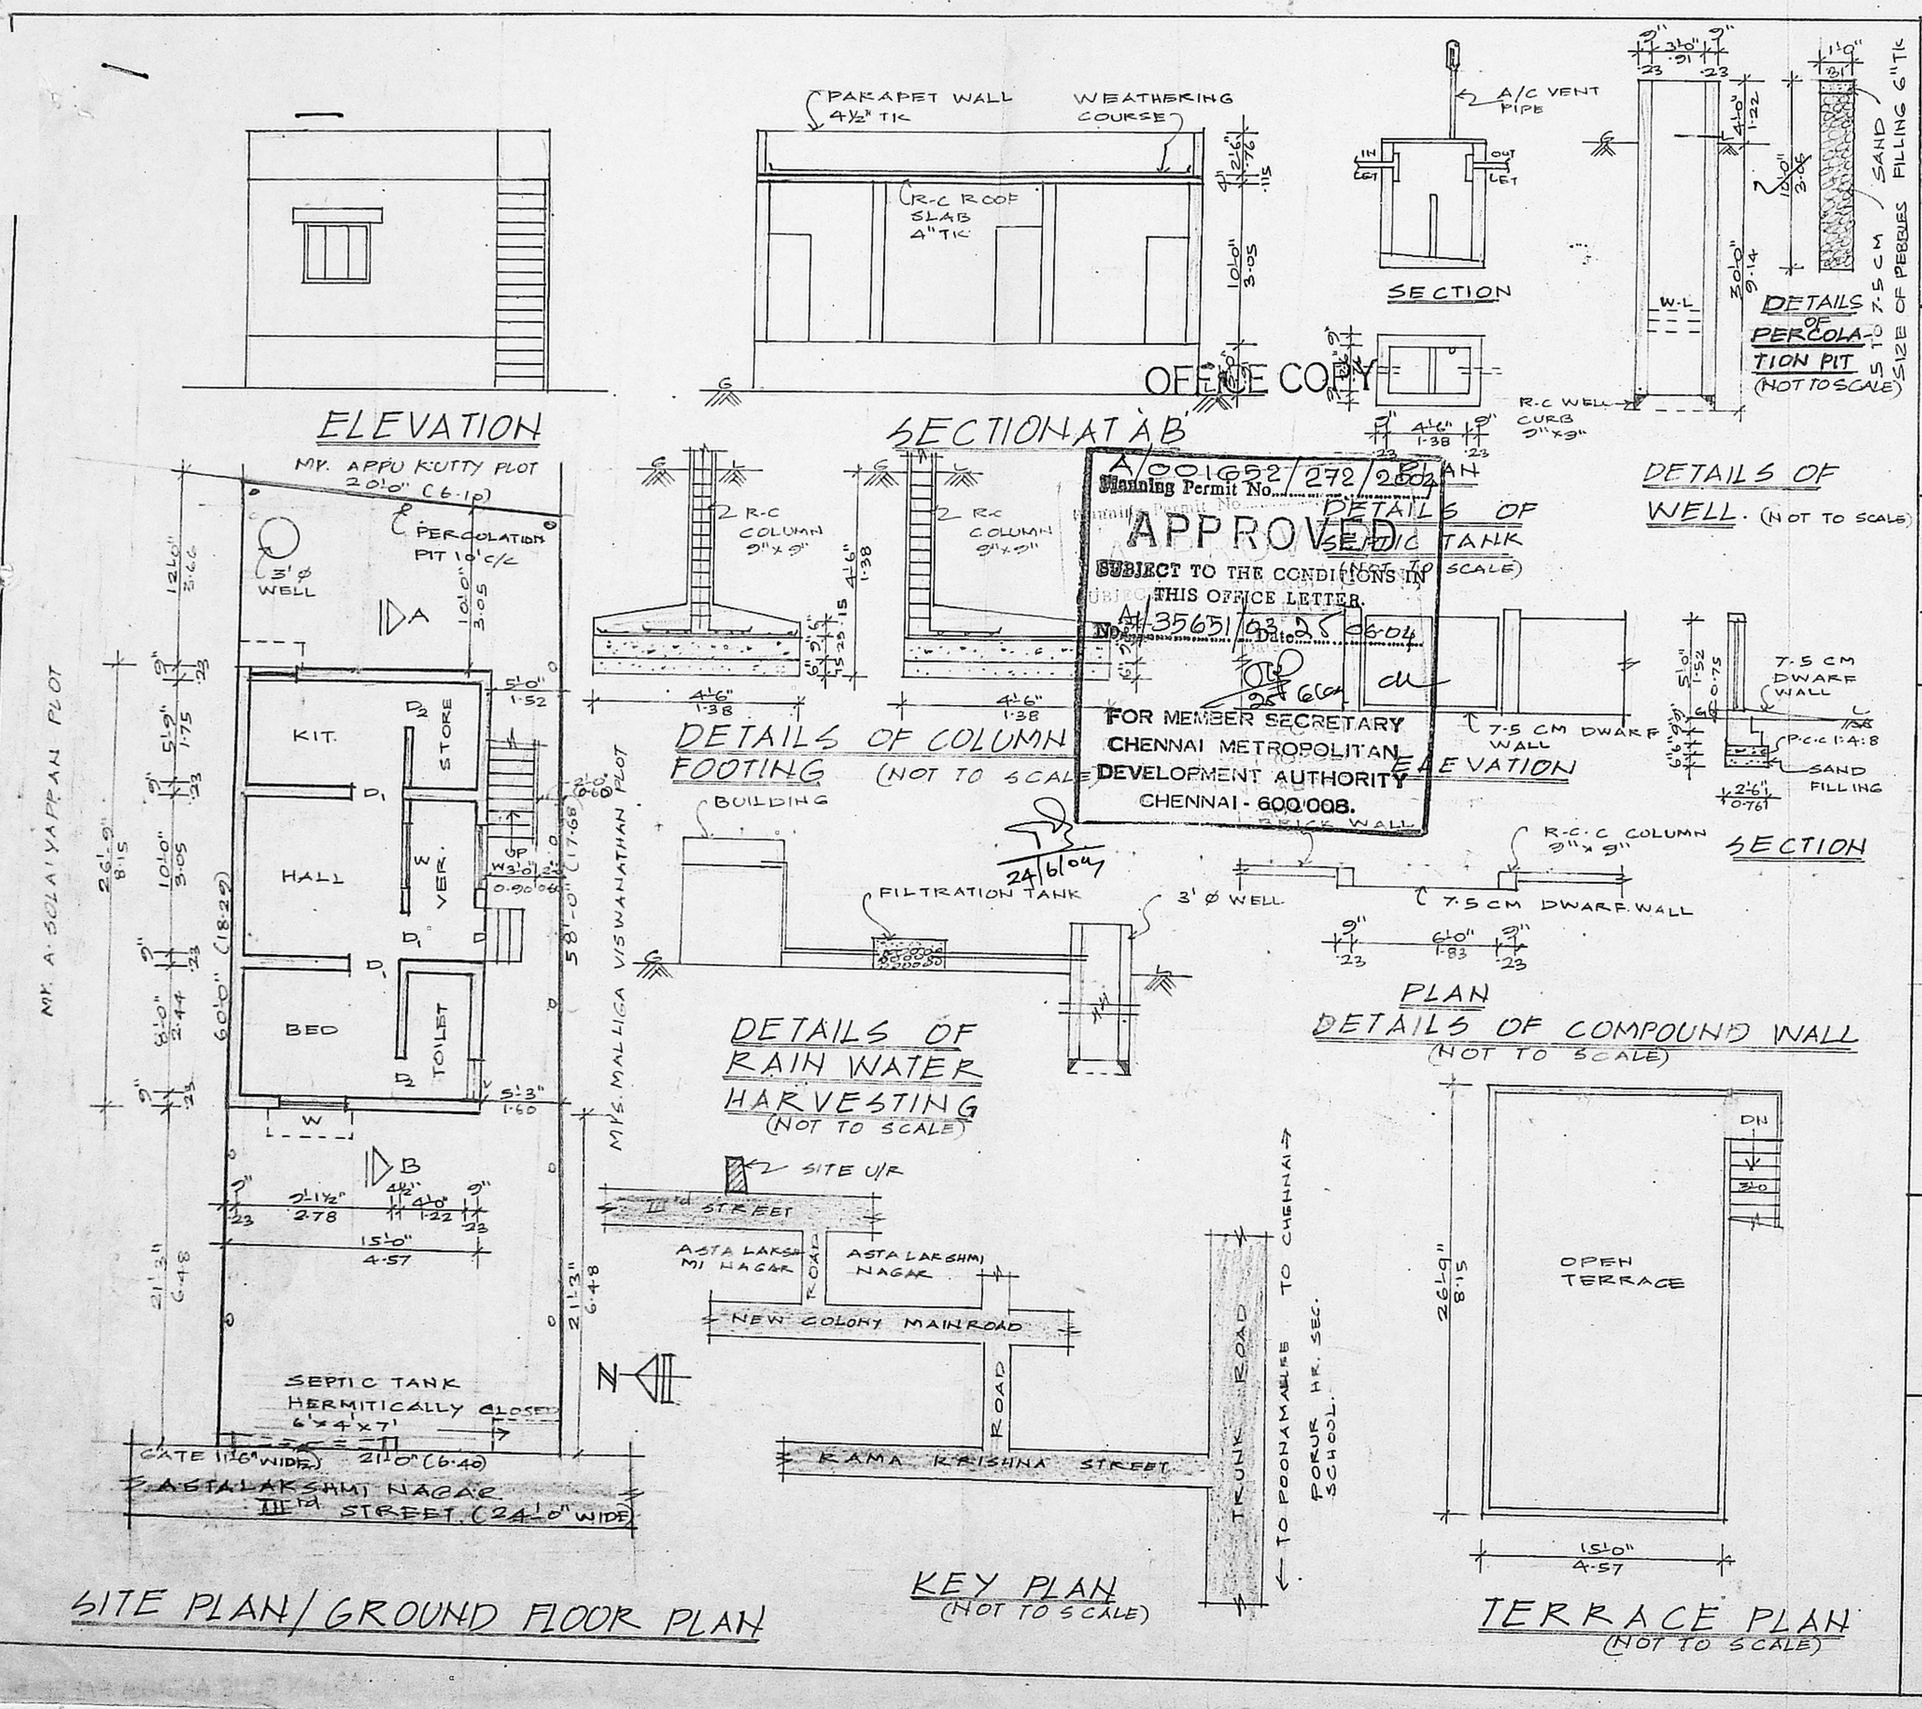

OFFICE COPY

A/001652/272/2004
Planning Permit No.
APPROVED
SUBJECT TO THE CONDITIONS IN THIS OFFICE LETTER.
No. A/35651/03 Date 25/06/04
FOR MEMBER SECRETARY
CHENNAI METROPOLITAN DEVELOPMENT AUTHORITY
CHENNAI - 600 008.

SCHEDULE OF JOINERY:

D - DOOR	3'-3" x 7'-0"	(1.00 x 2.13)
D1 - DOOR	3'-0" x 7'-0"	(.91 x 2.13)
D2 - DOOR	2'-6" x 6'-6"	(.76 x 1.98)
W - WINDOW	4'-0" x 4'-0"	(1.22 x 1.22)
W1 - WINDOW	3'-0" x 2'-0"	(.91 x .61)
V - VENTILATOR	2'-0" x 1'-6"	(.61 x .46)

COLOUR INDEX:

PLOT BOUNDARY
PROPOSED
ROADS / STREET

CMDA "A" CHANNEL
C. No. A/35651/03
Revised Plan
Serial No.
P.A.J.
21-06-04

AREA STATEMENT:

PLOT EXTENT: 1209.5 SQ.FT (OR) 112.4 M²
GROUND FLOOR AREA: 401.3 SQ.FT (OR) 37.3 M²
PLOT COVERAGE: 33.2%

PLAN SHOWING THE PROPOSED RESIDENTIAL BUILDING AT PLOT No. 15 PART ASTALAKSHMI NAGAR III rd STREET IN S.No. 120/1A1A1 OF PORUR VILLAGE AMBATTUR TALUK TIRUVALLUR DISTRICT PORUR TOWN PANCHAYAT LIMIT

SCALE: 1" = 8'-0" (OR) 1:100

S. Ranchingam
SIGNATURE OF OWNER

S. ATHIYAMAN, B.E.,
Class-1, Licensed Surveyor - No. 192
Corporation of Chennai
5, Nathamuni Street, T. Nagar,
Chennai - 17 Phone : 2815 6824
Mobile 31038440

SIGNATURE OF LICENSED SURVEYOR