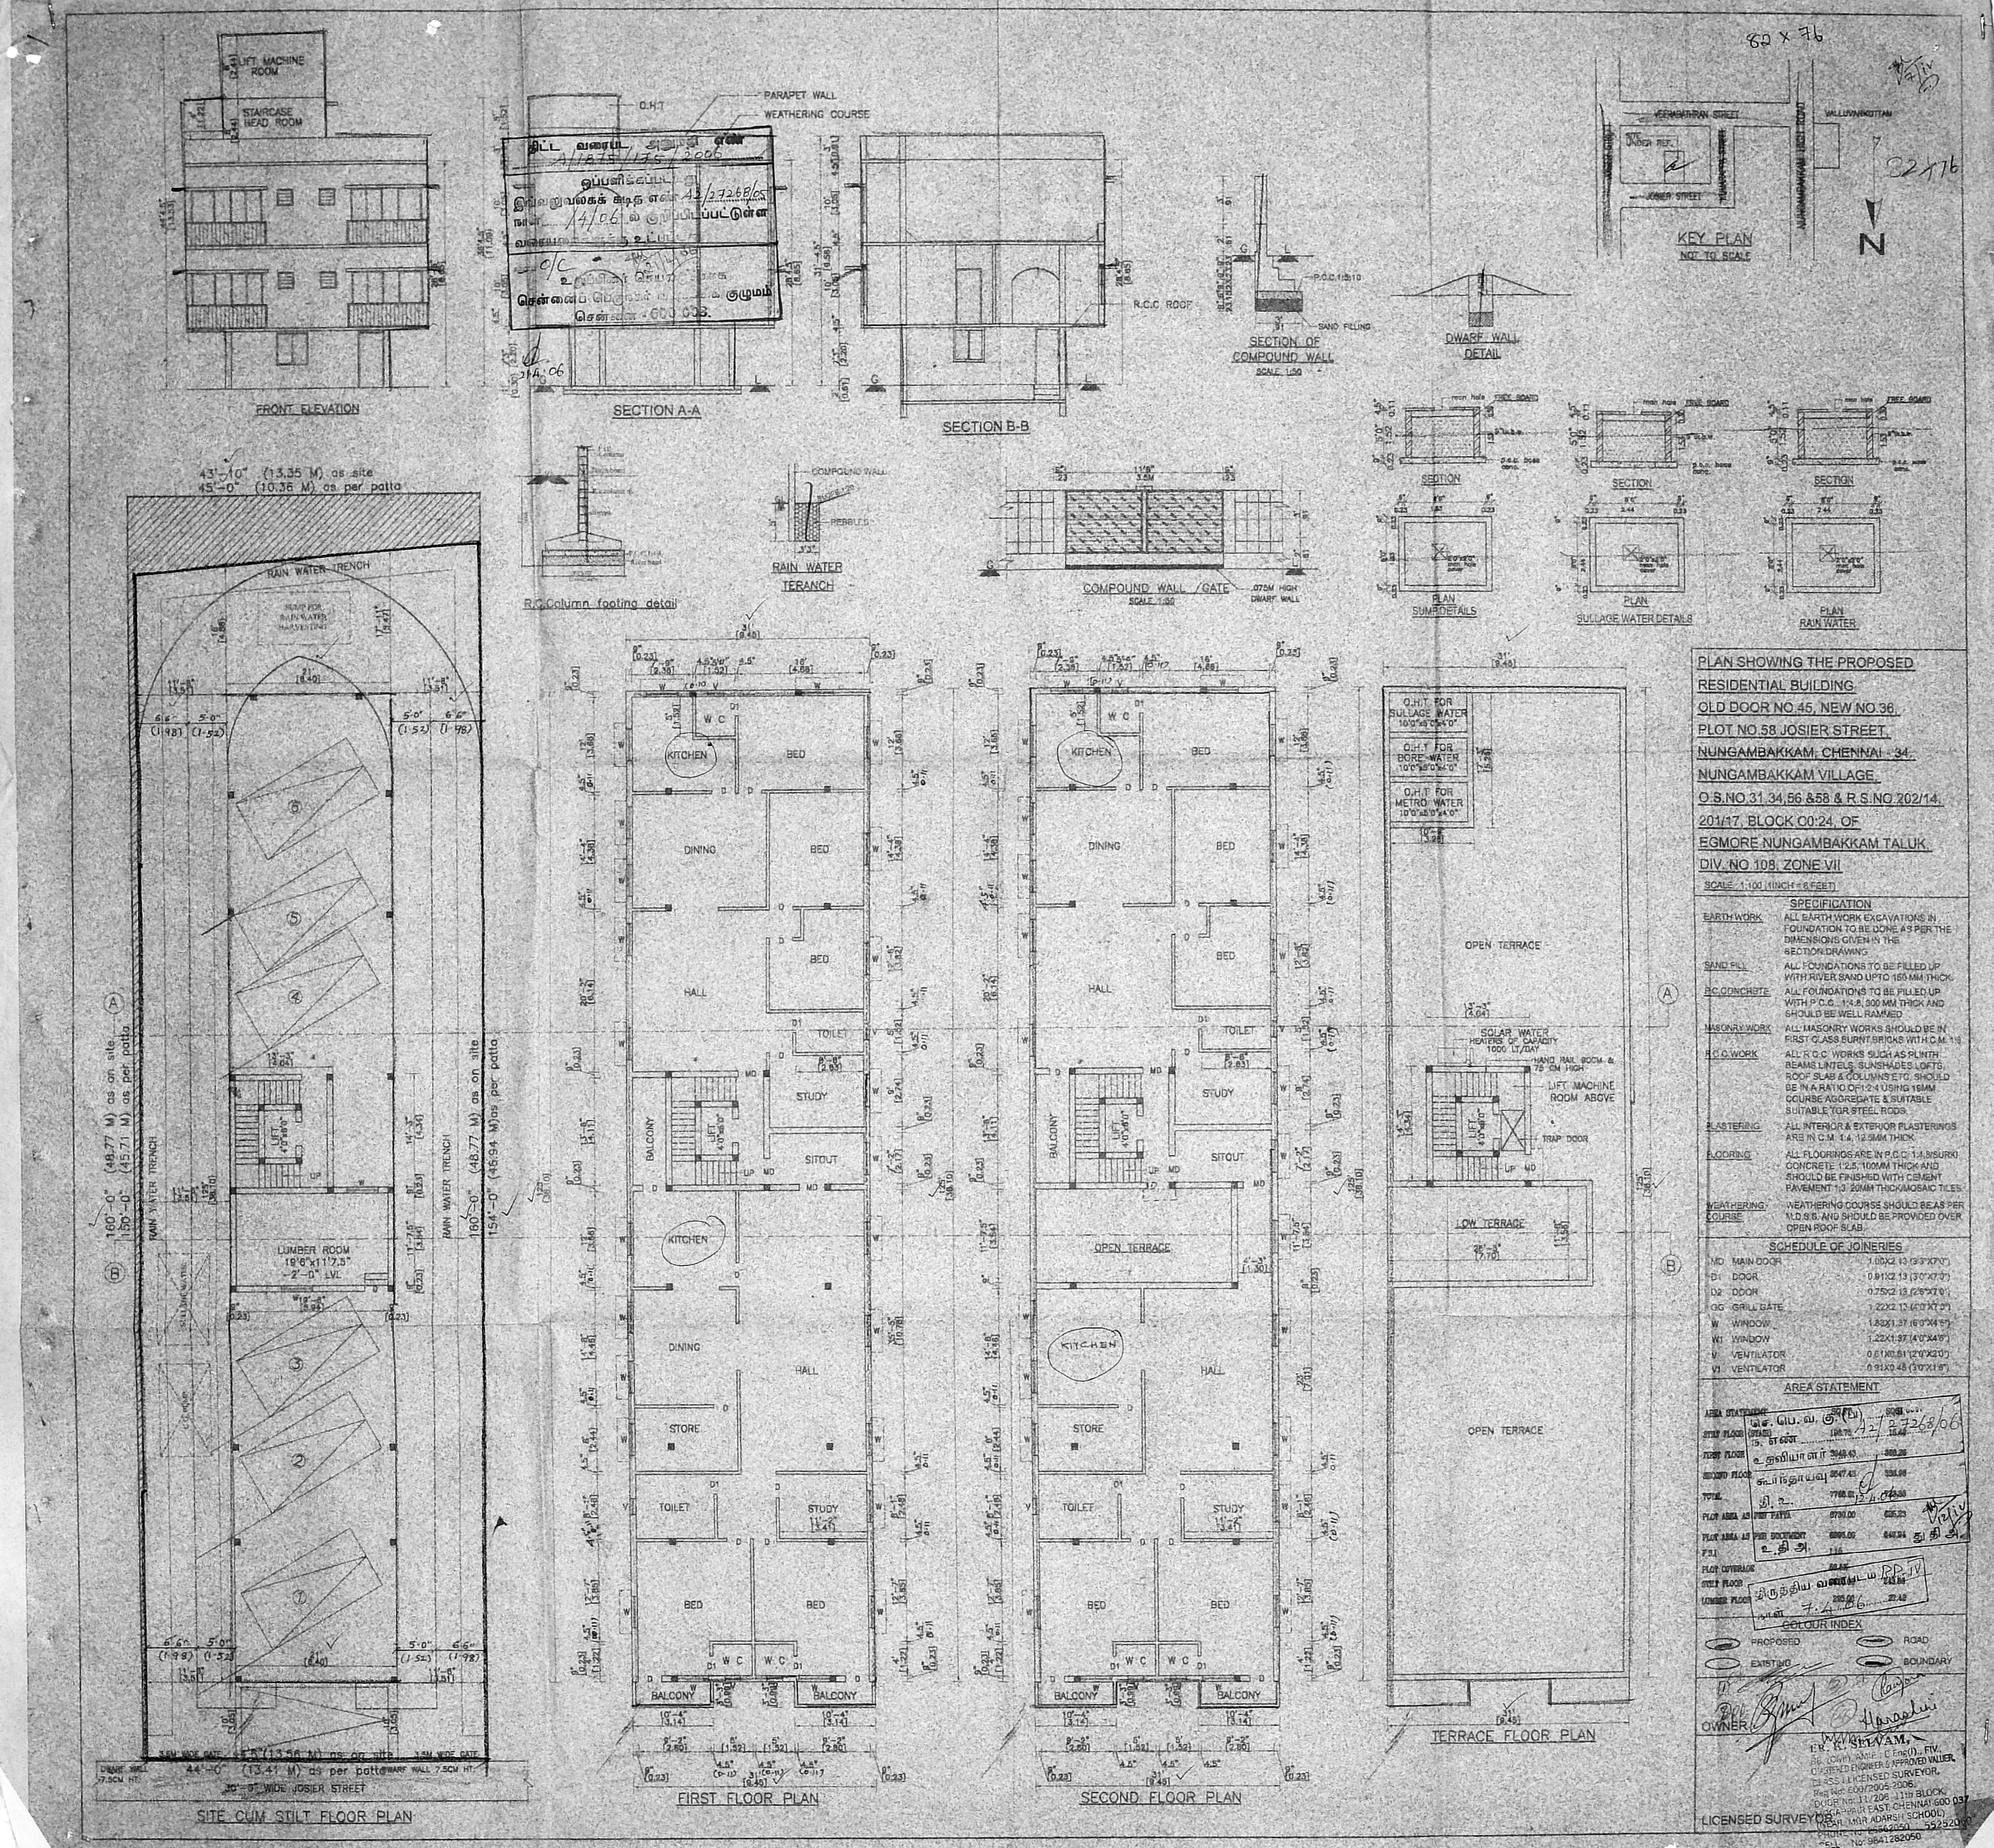
FRONT ELEVATION
SECTION A-A
SECTION B-B
SECTION OF COMPOUND WALL
DWARF WALL DETAIL
KEY PLAN
NOT TO SCALE
R.C.Column footing detail
RAIN WATER TERANCH
COMPOUND WALL /GATE
SECTION
PLAN SUMP DETAILS
PLAN SULLAGE WATER DETAILS
PLAN RAIN WATER
SITE CUM STILT FLOOR PLAN
FIRST FLOOR PLAN
SECOND FLOOR PLAN
TERRACE FLOOR PLAN
PLAN SHOWING THE PROPOSED RESIDENTIAL BUILDING OLD DOOR NO.45, NEW NO.36, PLOT NO.58 JOSIER STREET, NUNGAMBAKKAM, CHENNAI - 34, NUNGAMBAKKAM VILLAGE, O.S.NO.31,34,56 &58 & R.S.NO 202/14, 201/17, BLOCK 00:24, OF EGMORE NUNGAMBAKKAM TALUK, DIV. NO 108, ZONE VII
SCALE : 1:100 (1INCH = 8 FEET)
SPECIFICATION
EARTH WORK
SAND FILL
P.C.CONCRETE
MASONRY WORK
R.C.C.WORK
PLASTERING
FLOORING
WEATHERING COURSE
SCHEDULE OF JOINERIES
AREA STATEMENT
COLOUR INDEX
PROPOSED
EXISTING
ROAD
BOUNDARY
OWNER
LICENSED SURVEYOR
ER. K. SELVAM.