PLAN SHOWING THE EXISTING RICE MILL IN S. No 134/4 WITH AN INSTALLATION OF 125 HP IN LION VILLAGE, PUZHAL PANCHAYAT UNION LIMIT, AMBATTUR TALUK, THIRUVALLUR DISTRICT

SCALE 1" = 8'-0"

NOTE
No. OF WORKERS 10
TOTAL OF HORSE POWER 125 HP

Sl. No	MACHINERY	No	HP
1	PADDY SHAKER	1	10
2	PADDY CLEANER	1	3
3	RUBBER ROLL SHELLER	1	5
4	HULLER	1	15
5	CONE TYPE CLEAN	2	40
6	CONE SHAKER	1	5
7	GRADER SCREEN	1	5
8	SINGLE SEPARATOR SUCTION	1	10
9	CHAFF BLOWER	1	5
10	PADDY SEPARATOR	1	7
	TOTAL		105 HP

SPECIFICATIONS
1. foundation concrete p.c.c 1:4:8
2. super structure brick work cm
3. slab beam lintel r.c.c 1:2:4 Mix
4. plastering in cm 1:5
5. flooring in Cement Flooring
6. joinery 2nd class hard wood

Schedule Of Joinery

D	DOOR	
W	WINDOW	
V	VENTILATOR	

LEGEND
PROPOSED
ROAD
BOUNDARY
DEMOLITION
EXISTING

AREA DETAILS (SQ.FT)

	EXISTING	PROPOSED	DEMOLITION
As Per Site Sketch	41358		
As Per Taltax	41358.0		
Ground floor (Rice mill)	9823	500.88	
First floor (Store room)	793	73.70	
REST ROOM	3379	169.21	1961 - 145.63
TOILET BLOCK	135	12.55	
TUB	1680	156.02	
PLOT COVERAGE	29%		
F.S.I	0.3		
DEMOLITION AREA	1961	145.63	
KALAM	13680	1254.65	
ROAD (Layout)	636	59.44	

NOTE
sq. m. = 2.54
plotted by G. T. Sundar
date 23.05.2009

LICENSED SURVEYOR
P. VENKATRAMAN B.E.,
Licensed Surveyor SY / 96.98,
Corporation of MADRAS,
No. 1, Paper Mills Road,
PERAMBUR, CHENNAI-600 011
(Enlarged Limits) Upwards

OWNER

ELEVATION

SECTION ON 'GP'

EFFLUENT TREATMENT PLANT

R.C.C COLUMN FOUNDATION DETAILS

ELEVATION

SECTION ON "CC"

ELEVATION

SECTION ON "GG"

PLAN OF TOILET BLOCK

ELEVATION

SECTION ON "DD"

PERCULATION PIT DETAIL

ELEVATION

SECTION ON "EE"

KEY PLAN

ELEVATION

SECTION ON "FF"

ELEVATION

PLAN OF Boiler, Chamber and Chimney

PLAN OF REST ROOM (DEMOLITION AREA)

ELEVATION

SECTION ON "XX"

PLAN OF GODOWN (DEMOLITION AREA)

GROUND FLOOR PLAN

FIRST FLOOR PLAN

PLAN OF Rest Room

PLAN OF TUB

TERRACE PLAN

PLAN OF Rest Room

SITE PLAN

118.5 X 77

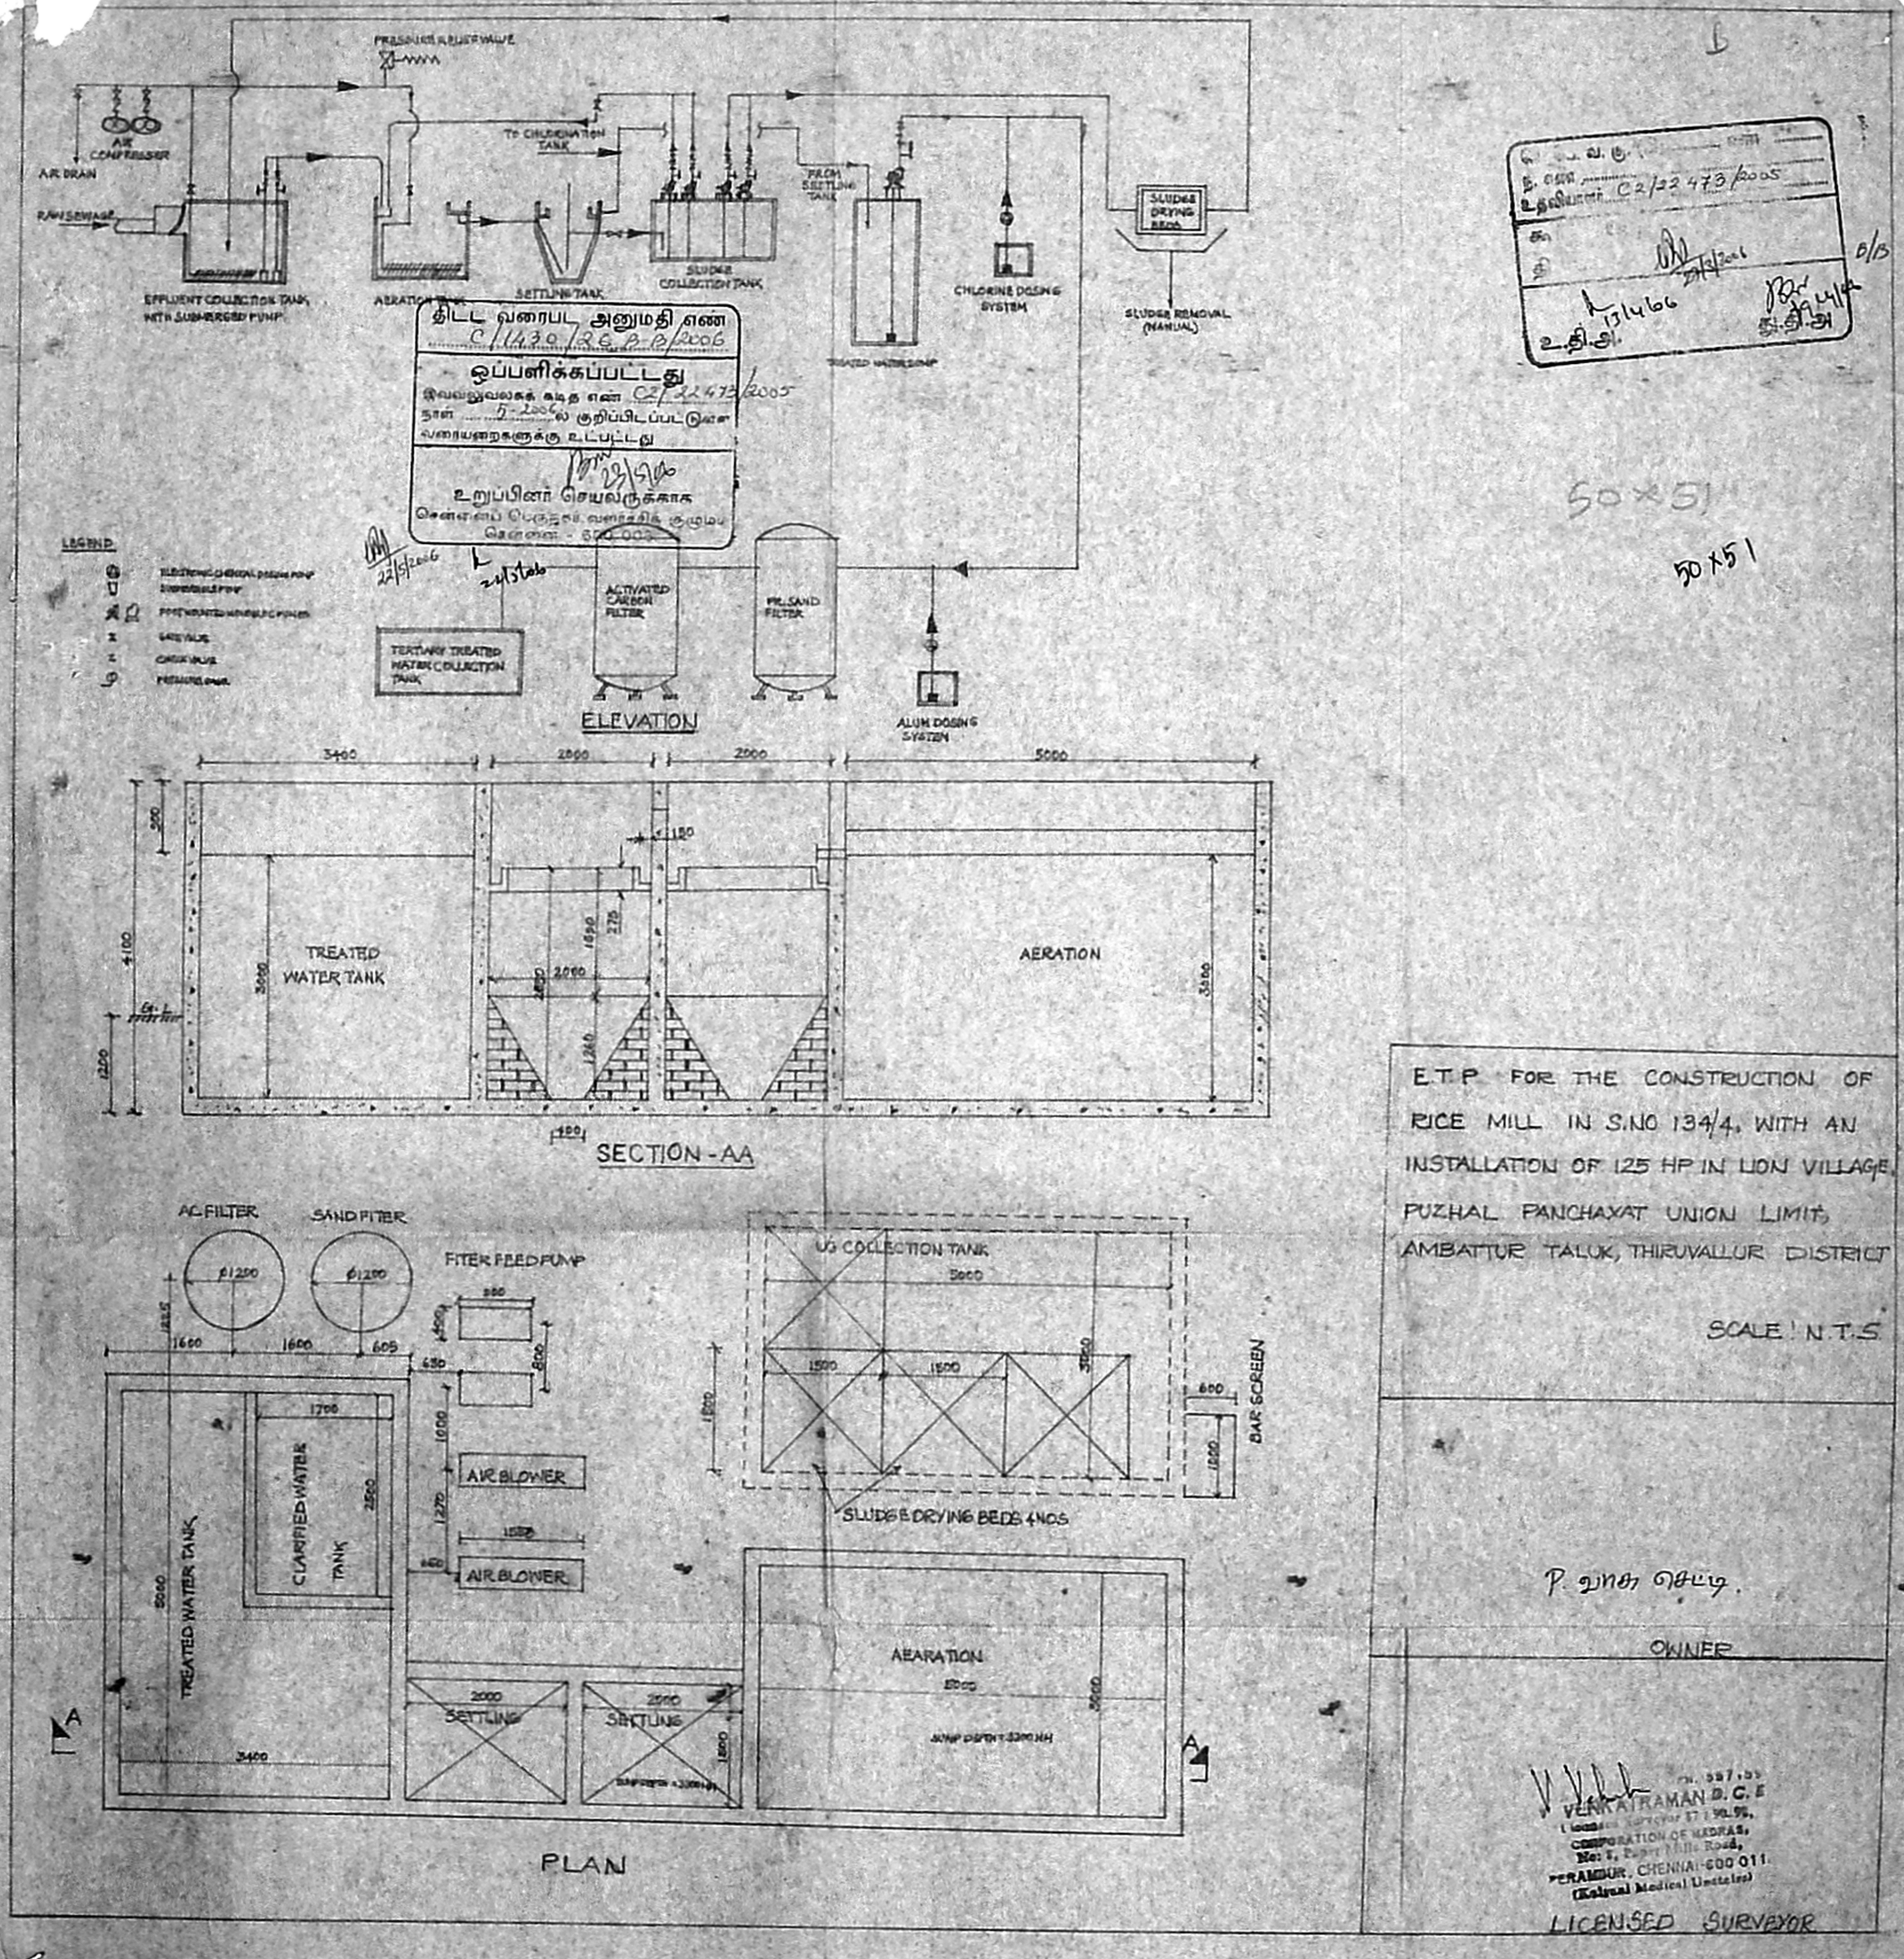

திட்ட வரைபட அனுமதி எண் C/1430/26 B-B/2006
ஒப்பளிக்கப்பட்டது
இவ்வலுவலகக் கடித எண் C2/22473/2005
நாள் 5-2006 ல் குறிப்பிடப்பட்டுள்ள வரையறைகளுக்கு உட்பட்டது
23/5/06
உறுப்பினர் செயலருக்காக
சென்னைப் பெருநகர் வளர்ச்சிக் குழுமம்
சென்னை - 600 003

22/5/2006

C2/22473/2005
13/4/06
உ.தி.அ.
B/B

50×51

50×51

E.T.P FOR THE CONSTRUCTION OF RICE MILL IN S.NO 134/4, WITH AN INSTALLATION OF 125 HP IN LION VILLAGE, PUZHAL PANCHAYAT UNION LIMIT, AMBATTUR TALUK, THIRUVALLUR DISTRICT

SCALE: N.T.S.

P. வாசு செட்டி.

OWNER

VENKATRAMAN D.C.E
Licensed Surveyor 87 / 90.96,
CORPORATION OF MADRAS,
No: 5, Paper Mills Road,
PERAMBUR, CHENNAI-600 011.
(Kalyani Medical Upstairs)

LICENSED SURVEYOR