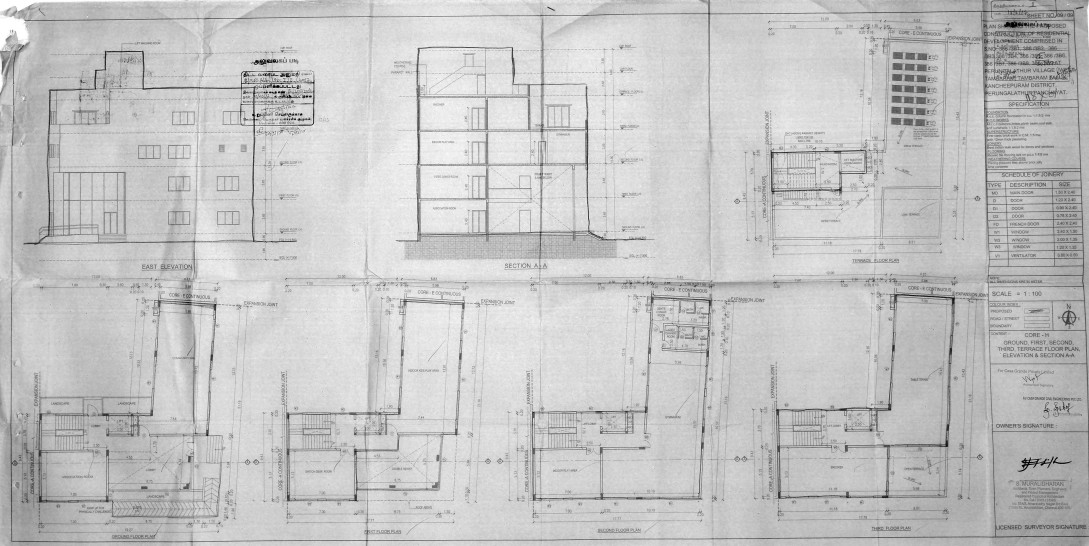
EAST ELEVATION
SECTION A-A'S
TERRACE FLOOR PLAN
GROUND FLOOR PLAN
FIRST FLOOR PLAN
SECOND FLOOR PLAN
THIRD FLOOR PLAN
CORE + CONTINUOUS
EXPANSION JOINT
SCHEDULE OF JOINERY
TYPE DESCRIPTION SIZE
D1 MAIN DOOR 1.20 X 2.40
D SHOP 1.20 X 2.40
D1 SHOP 0.90 X 2.40
D3 DOOR 0.75 X 2.40
FD FIRE-RED DOOR 0.45 X 2.40
W1 WINDOW 3.45 X 1.35
W3 WINDOW 3.00 X 1.35
W1 WINDOW 1.20 X 1.35
V1 VENTILATOR 0.60 X 0.60
SCALE = 1 : 100
PROPOSED
ROAD FRONT
SECONDARY
CORE + R
GROUND, FIRST, SECOND, THIRD, TERRACE FLOOR PLAN, ELEVATION & SECTION A-A'
OWNER'S SIGNATURE :
S. MURALIDHARAN
Licensed Surveyor & Valuer
Plot No. 3, Ground Floor, Sai Nagar Extension,
Near Ambal Thiyagaraja Nagar,
Ambattur, Chennai - 53.
Cell No. 9840011138, 9840011139
Office No. 44, Kamadhenu Complex,
Opp. Ambattur Municipal Office,
Ambattur, Chennai - 53.
LICENSED SURVEYOR SIGNATURE

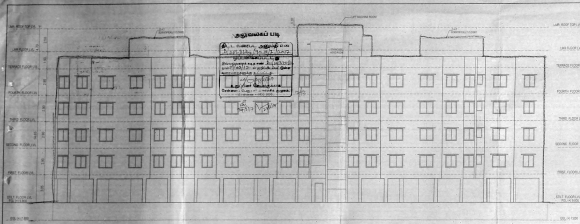

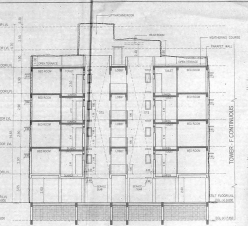

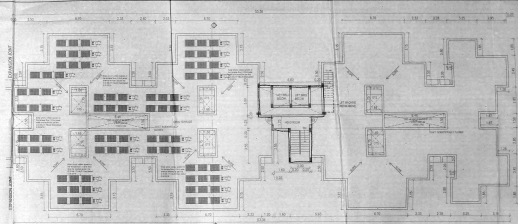

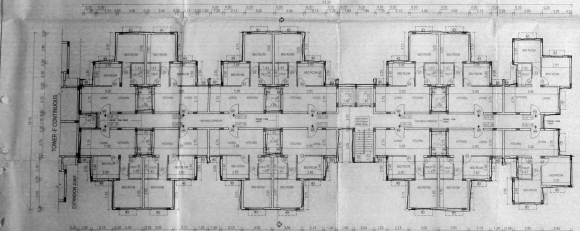

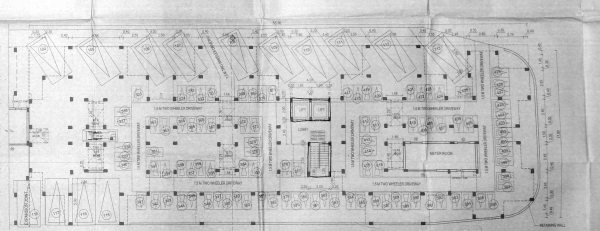




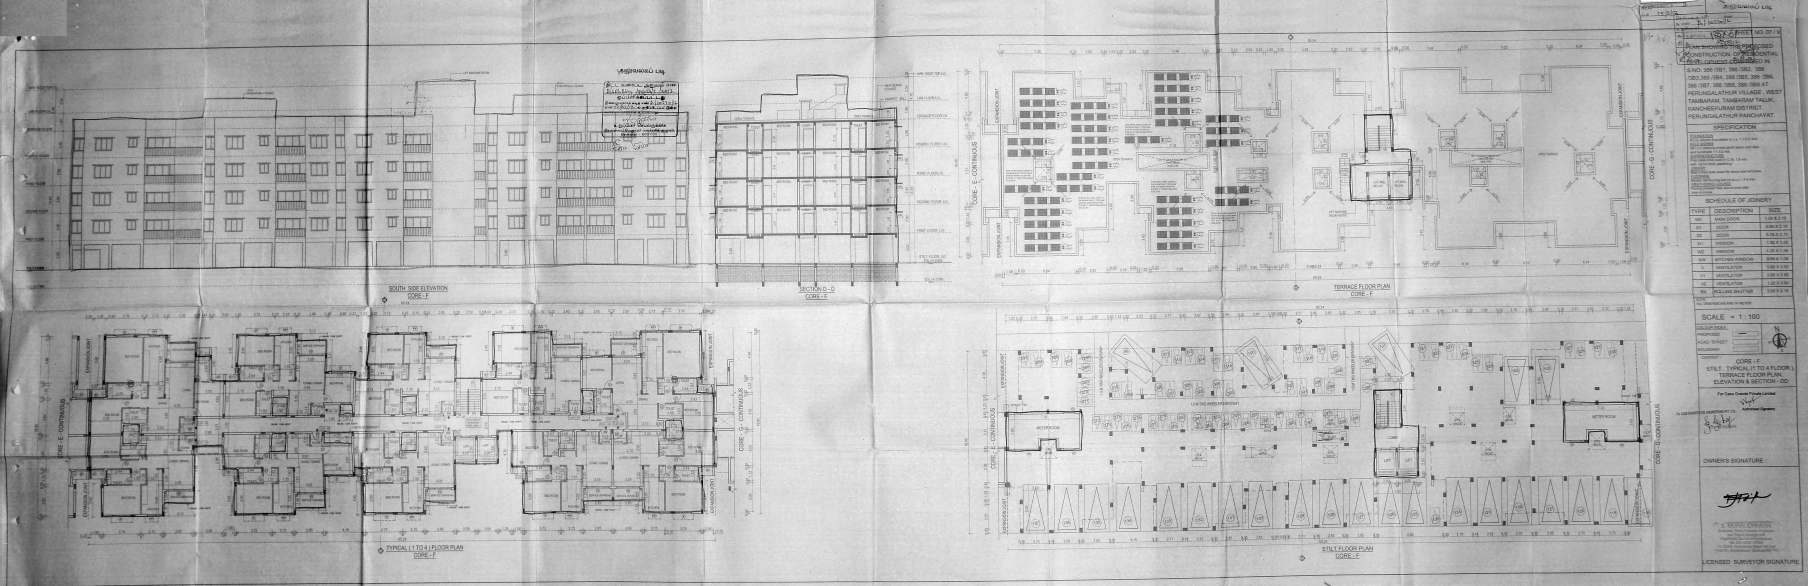
APPROVED LIST
SOUTH SIDE ELEVATION
CORE - F
SECTION D - D
CORE - F
TERRACE FLOOR PLAN
CORE - F
TYPICAL (1 TO 4) FLOOR PLAN
CORE - F
STILT FLOOR PLAN
CORE - F
CORE - E - CONTINUOUS
CORE - G - CONTINUOUS
CORE - D - CONTINUOUS
SCHEDULE OF JOINERY
TYPE DESCRIPTION SIZE
MD MAIN DOOR 1.05 X 2.10
D1 DOOR 0.90 X 2.10
D2 DOOR 0.75 X 2.10
W1 WINDOW 1.50 X 1.05
W2 WINDOW 1.20 X 1.05
KW KITCHEN WINDOW 0.60 X 1.05
V VENTILATOR 0.60 X 0.60
V1 VENTILATOR 0.60 X 0.60
V2 VENTILATOR 1.20 X 0.60
RS ROLLING SHUTTER 3.00 X 2.10
SCALE = 1 : 100
CORE - F
STILT - TYPICAL (1 TO 4 FLOOR) TERRACE FLOOR PLAN ELEVATION & SECTION - DD
OWNER'S SIGNATURE
LICENSED SURVEYOR SIGNATURE

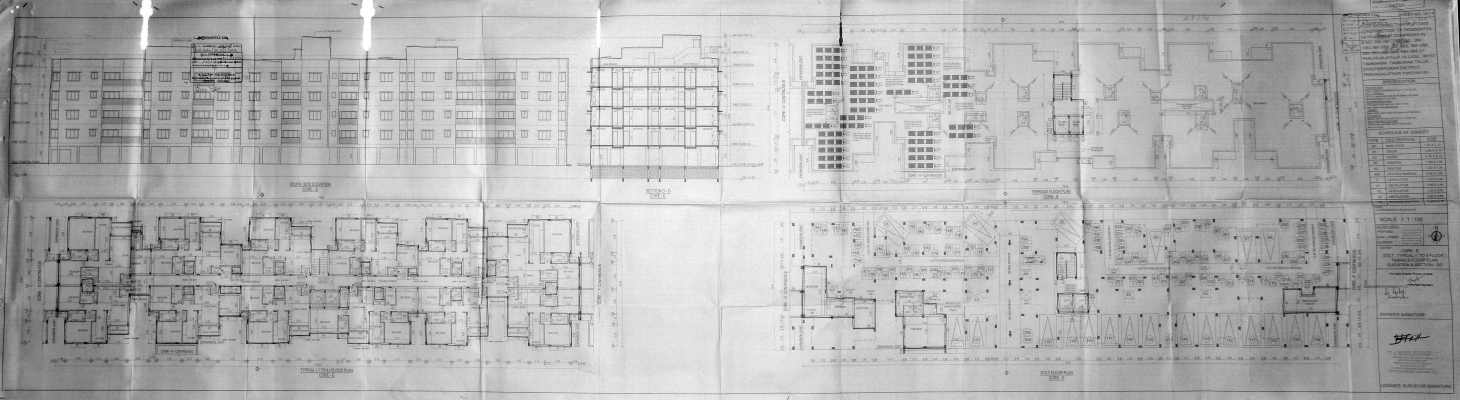
SOUTH SIDE ELEVATION
SCALE 1:100
OWNER'S SIGNATURE
LICENSED SURVEYOR SIGNATURE

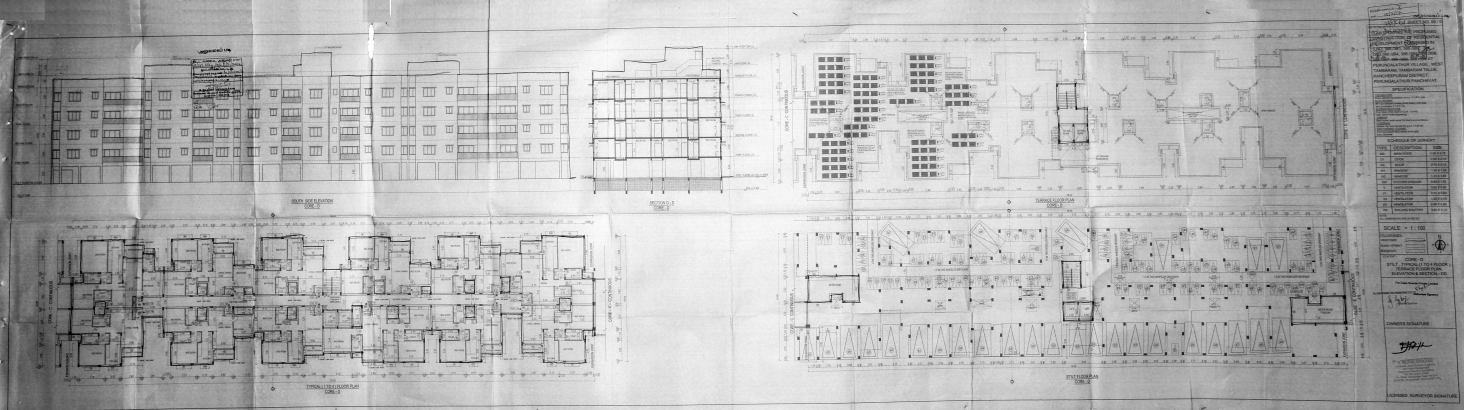
TYPICAL 2 TO 4 FLOOR PLAN
STILT FLOOR PLAN
SCHEDULE OF JOINERY
SCALE - 1:100
OWNERS SIGNATURE
LICENSED SURVEYOR SIGNATURE

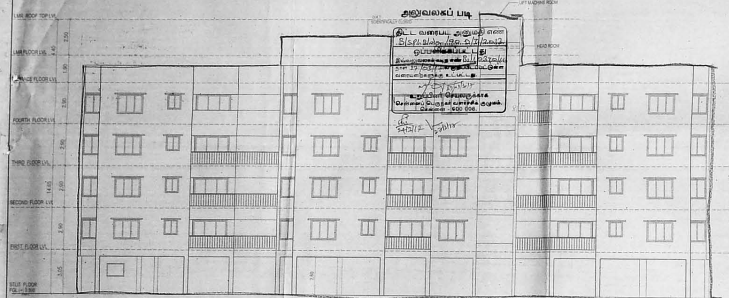

SOUTH SIDE ELEVATION
CORE - C

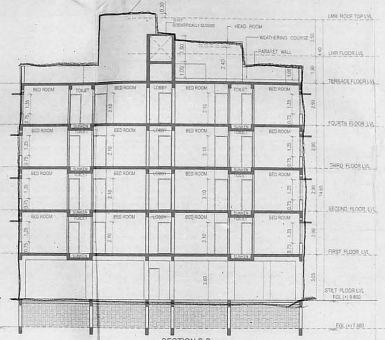

SECTION B-B
CORE - C

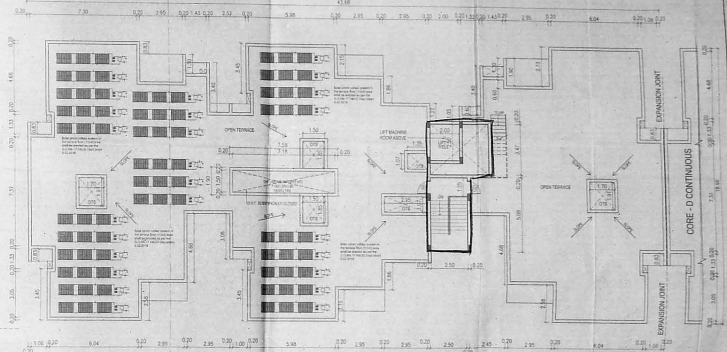

TERRACE FLOOR PLAN
CORE - C

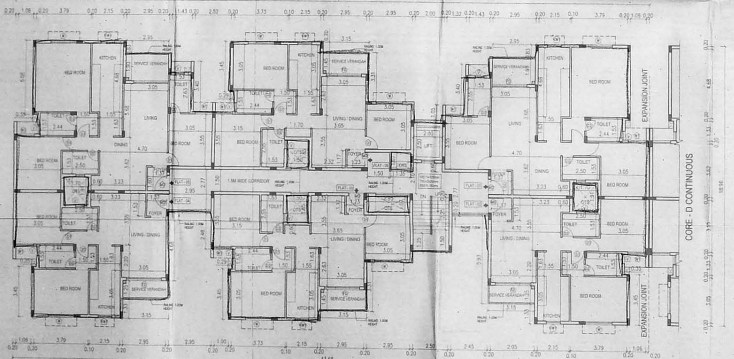

TYPICAL (1 TO 4) FLOOR PLAN
CORE - C

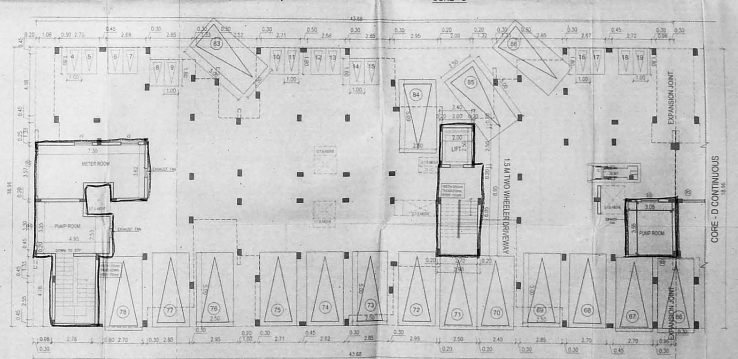

STILT FLOOR PLAN
CORE - C

SHEET NO. 2 / 09

PLAN SHOWING THE PROPOSED CONSTRUCTION OF RESIDENTIAL DEVELOPMENT COMPRISED IN S.NO. 385/1, 385/2, 386/2, 386/3, 386/4, 386/5, 386/6, 386/7, 386/8, 386/9, 386/10, 386/11, 386/12, 386/13, 386/14, 386/15, 386/16, 386/17, 386/18, 386/19 AT PERUNGALATHUR VILLAGE, WEST TAMBARAM TALUK, KANCHEEPURAM DISTRICT, PERUNGALATHUR PANCHAYAT.

SPECIFICATION

FOUNDATION
R.C.C. column foundation in G.C.I.S.3 mix
R.C.C. footings
FRAMEWORK
All r.c.c columns, beams, plinth, lintel, roof slab and sunshades 1:1:2 mix
SUPERSTRUCTURE
Brick work with mortar in G.M. 1:6 mix
with 12mm thick plastering
JOINERY
Best teak wood for doors and windows
FLOORING
Nilgiri tile flooring laid on p.c.c 1:4:8 mix
WEATHERING COURSE
Paving pressed tiles above brick jelly lime concrete

SCHEDULE OF JOINERY

TYPE	DESCRIPTION	SIZE
M2	MAIN DOOR	1.05 X 2.10
D1	DOOR	0.90 X 2.10
D2	DOOR	0.75 X 2.10
W1	WINDOW	1.50 X 1.35
W2	WINDOW	1.20 X 1.35
KW	KITCHEN WINDOW	0.95 X 1.05
V	VENTILATOR	0.60 X 0.90
V1	VENTILATOR	0.60 X 0.60
V2	VENTILATOR	1.20 X 0.90
V3	VENTILATOR	0.90 X 0.60
RS	ROLLING SHUTTER	3.00 X 2.10

NOTE:
ALL DIMENSIONS ARE IN METER

SCALE = 1 : 100

COLOUR INDEX :
PROPOSED
ROAD / STREET
BOUNDARY

CONTENT :
CORE - C
STILT , TYPICAL (1 TO 4 FLOOR), TERRACE FLOOR PLAN, ELEVATION & SECTION - DD

For Casa Grande Private Limited
Authorised Signatory

For CASA GRANDE CIVIL ENGINEERING PVT LTD

OWNER'S SIGNATURE :

S. MURALIDHARAN
Architects, Town Planners, Engineers and Project Manager
Registered Council of Architecture
No. CA/1992/13024
Sri SAI'S, Amarapathy Nagar 3rd East Cross St., Alandur, Chennai-600 016.

LICENSED SURVEYOR SIGNATURE

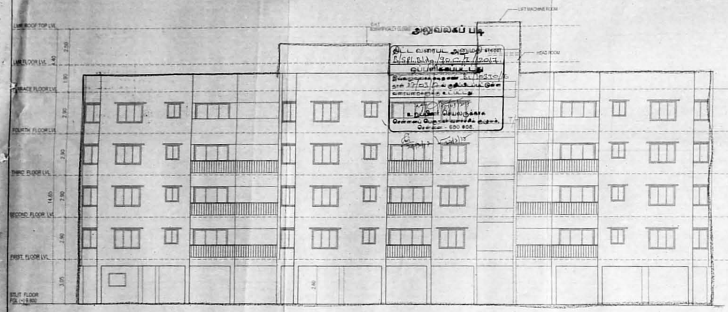

SOUTH SIDE ELEVATION
CORE - B

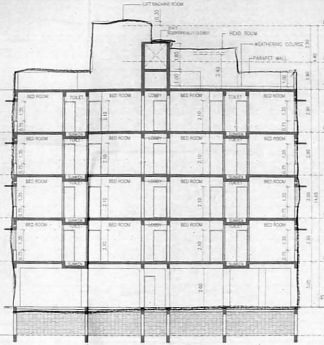

SECTION B-B
CORE - B

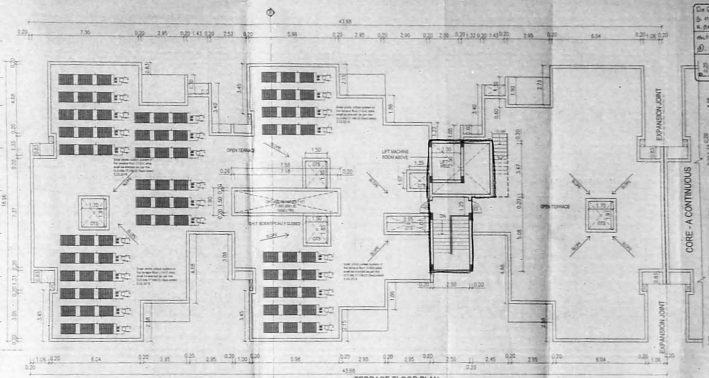

TERRACE FLOOR PLAN
CORE - B

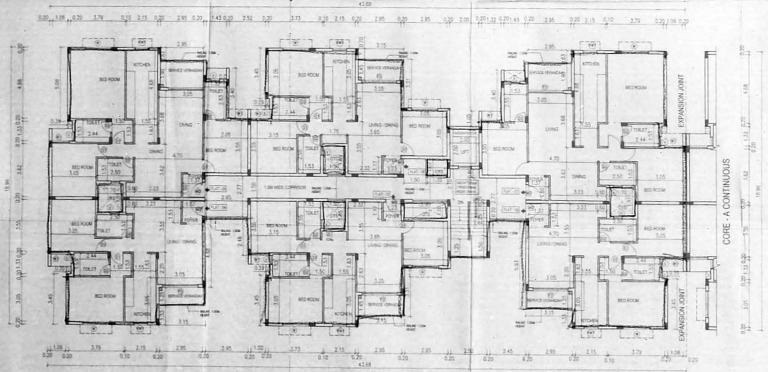

TYPICAL (1 TO 4) FLOOR PLAN
CORE - B

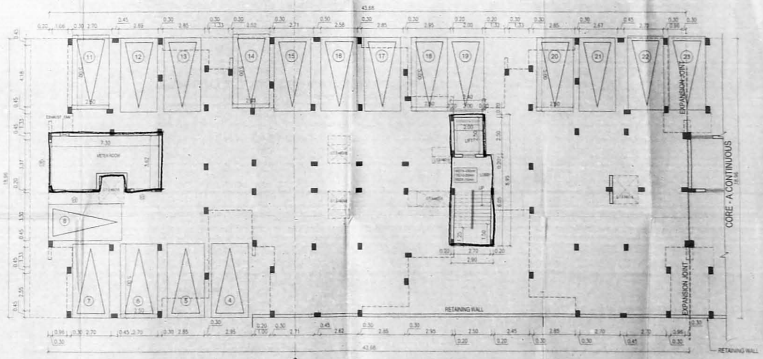

STILT FLOOR PLAN
CORE - B

SHEET NO. 03 / 09

PLAN SHOWING THE PROPOSED CONSTRUCTION OF RESIDENTIAL DEVELOPMENT COMPRISED IN S.NO. 382/1, 382/2, 386 /383, 386 /384, 386 /385, 386 /386, 386 /387, 386 /388, 386 /389 AT PERUNGALATHUR VILLAGE , WEST TAMBARAM, TAMBARAM TALUK, KANCHEEPURAM DISTRICT, PERUNGALATHUR PANCHAYAT.

SPECIFICATION

FOUNDATION:
R.C.C. COLUMN
R.C.C. COLUMN FOUNDATION in c.c. 1:5:3 2 mtrs
R.C.C. MOTORS
All R.C.C. columns,lintels,plinth beam,roof slab, and sunshade 1:1.5:2 mix.
SUPERSTRUCTURE:
Walls: Outer walls with P.C.M. 1:5 mix with 12mm thick plastering.
Inner walls
Partition: Brick wood for doors and windows
FLOORING
Kitchen: Ms Staring and ceramic tile
SMEATHERING COURSE
Staring smeared filled above brick jelly lime concrete

SCHEDULE OF JOINERY

TYPE	DESCRIPTION	SIZE
MD	MAIN DOOR	1.05 X 2.10
D1	DOOR	0.90 X 2.10
D2	DOOR	0.75 X 2.10
W1	WINDOW	1.80 X 1.35
W2	WINDOW	1.20 X 1.35
KW	KITCHEN WINDOW	0.85 X 1.05
V	VENTILATOR	0.60 X 0.90
V1	VENTILATOR	0.60 X 0.60
V2	VENTILATOR	1.20 X 0.90
V3	VENTILATOR	0.60 X 0.90
RS	ROLLING SHUTTER	3.00 X 2.10

NOTE:
ALL DIMENSIONS ARE IN METER

SCALE = 1 : 100

COLOUR INDEX :
PROPOSED
ROAD / STREET
BOUNDARY

CONTENT :
CORE - B
STILT , TYPICAL (1 TO 4 FLOOR), TERRACE FLOOR PLAN, ELEVATION & SECTION - DD

For Casa Grande Private Limited
Authorised Signatory

For CASA GRANDE CIVIL ENGINEERING PVT. LTD.

OWNER'S SIGNATURE

S. MURALIDHARAN
Licensed Surveyor (Class-I)
Licence No. 2/2000 Valid upto 31.12.2021
Registered Course of Architecture
No. 124, 2nd Cross Street,
No. 63/A3, Amarnathy Nagar 3rd Main
Porur, Chennai-116.

LICENSED SURVEYOR SIGNATURE

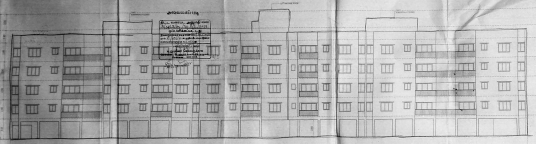

SOUTH ELEVATION
CODE - 3

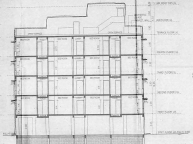

SECTION D-D
CODE - 3

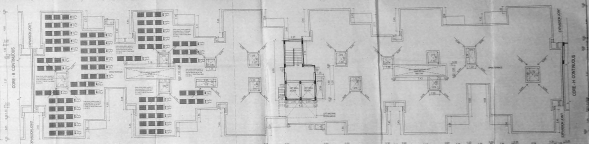

CODE - 3

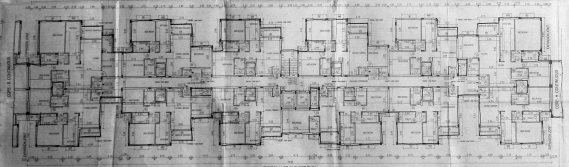

TYPICAL (1TH FLOOR PLAN)
CODE - 3

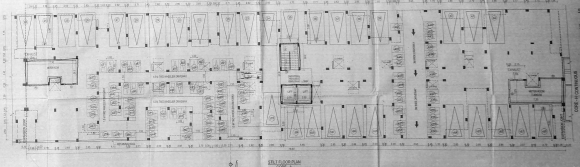

CODE - 3








OWNER'S SIGNATURE

LICENSED SURVEYOR SIGNATURE

SITE CUM STILT (PART) / GROUND FLOOR PLAN (PART)
KEY PLAN
NOT TO SCALE
DECORATIVE GRILL
CRAFT FALL DETAIL
MAIN ENTRANCE DETAIL
SLAB SUNK DETAIL
SLAB FLOORING MEDIUM
DETAIL OF SHUTTER
DOOR FRAME INSTALLATION
NO ROAD BEYOND SANCTION
EXISTING ROAD
EXISTING DRAIN
EXISTING ROAD
EXISTING ROAD
EXISTING DRAIN
EXISTING ROAD
SUM LINE WIDE HANDED OVER TO CMDA
SUM WIDE ROAD TO BE GIFTED
SUM LINE WIDE HANDED OVER TO CMDA
SUM WIDE ROAD TO BE GIFTED
SUM LINE WIDE HANDED OVER TO CMDA
GIFT DEED NO. 76/2011
SUM WIDE ROAD AREA
GIFT DEED NO.
SANCTION DRAWING
SITE CUM STILT (PART) / GROUND FLOOR PLAN (PART)
OWNER'S SIGNATURE
LICENSED SURVEYOR SIGNATURE