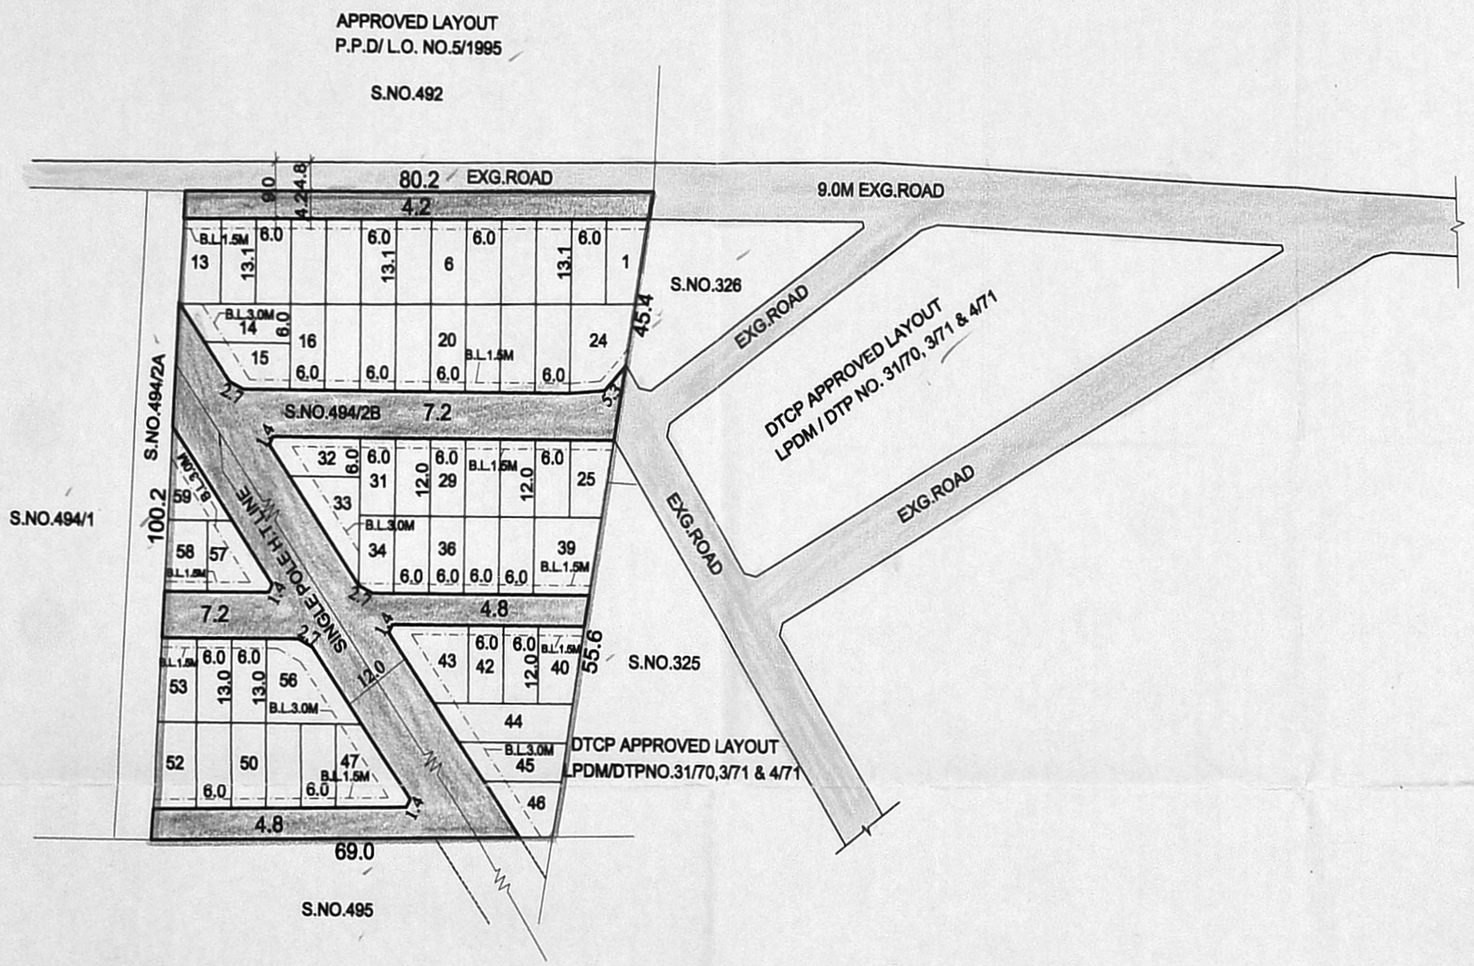

TOTAL EXTENT (AS PER DOCUMENT)	:	**7487 SQ.M**
ROAD AREA	:	**2440 SQ.M**
NO.OF.PLOTS	:	**59 Nos.**

NOTE:

1.SPLAY - 1.5M X 1.5M

2.MEASUREMENTS ARE INDICATED EXCLUDING SPLAY DIMENSION

3. ROAD AREA WAS HANDED OVER TO THE LOCAL BODY VIDE GIFT DEED DOCUMENT NO. 2445/2019, DATED: 04.04.2019, @ SRO PADAPPAI.

CONDITION :

DR RULE NO : 29 (11)

THE COST OF LAYING IMPROVEMENTS TO THE SYSTEMS IN RESPECT OF ROAD, WATER SUPPLY, SEWERAGE, DRAINAGE OR ELECTRIC POWER SUPPLY THAT MAY BE REQUIRED AS ASSESSED BY THE COMPETENT AUTHORITY SHALL BE BORNE BY THE APPLICANT.

LEGEND :

- SITE BOUNDARY
- ROADS GIFTED TO LOCAL BODY
- EXISTING ROAD

CONDITION:-

THE LAYOUT APPROVAL IS VALID SUBJECT TO OBTAINING SANCTION FROM THE LOCAL BODY CONCERNED

P.P.D / L.O NO 55 / 2019

APPROVED

VIDE LETTER NO : L1 / 429 / 2019

DATED : / 04 / 2019

FOR SENIOR PLANNER (MSB)
CHENNAI METROPOLITAN
DEVELOPMENT AUTHORITY

PREPARED BY

(on leave)
P.A.II

26/04/2019
A.P

KUNDRATHUR PANCHAYAT UNION

LAYOUT OF HOUSE SITES IN S.No. 494/2B OF VARADHARAJAPURAM VILLAGE.

SCALE-1:800 (ALL MEASUREMENTS ARE IN METRE)