105

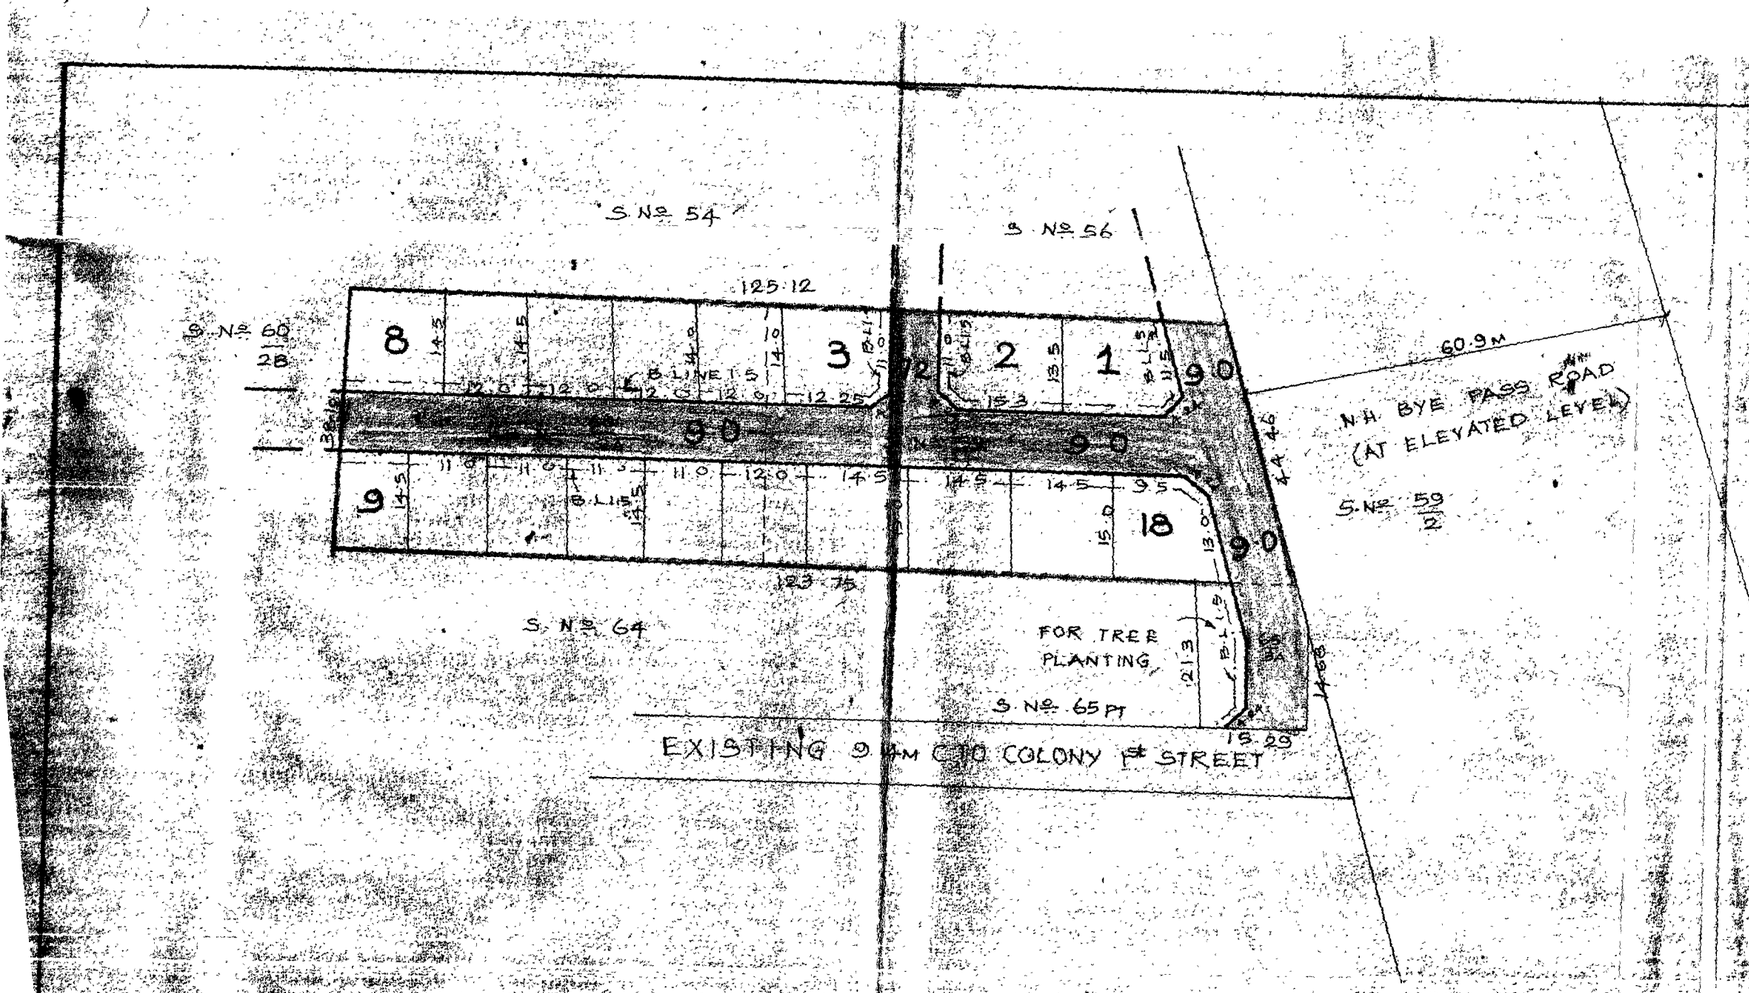

TOTAL EXTENT (1.26 Ac.) : 5100 M2
ROAD AREA : 1710 M2
No. OF PLOTS : 18

NOTE :-
1. SPLAY 3×3
2. MEASUREMENTS INDICATED ARE EXCLUDING SPLAY DIMENSIONS.
3. ROAD AREA WAS ALREADY HANDED OVER TO THE LOCAL BODY VIDE GIFT DEED DOC. No. 3582/2003 DATED 16.6.2003

LEGEND
- SITE BOUNDARY
- PROPOSED ROAD
- EXISTING ROAD

P.P.D / L.O. No. 105/2003

APPROVED
VIDE LETTER No. : L/16472/2003
DATED : 29-09-2003

OFFICE COPY

FOR MEMBER SECRETARY
CHENNAI METROPOLITAN
DEVELOPMENT AUTHORITY

CMDA

TAMBARAM MUNICIPALITY

LAYOUT OF HOUSE SITES IN S.No. 59/1, 60/2A & 65/3A OF TAMBARAM VILLAGE

SCALE 1:800